

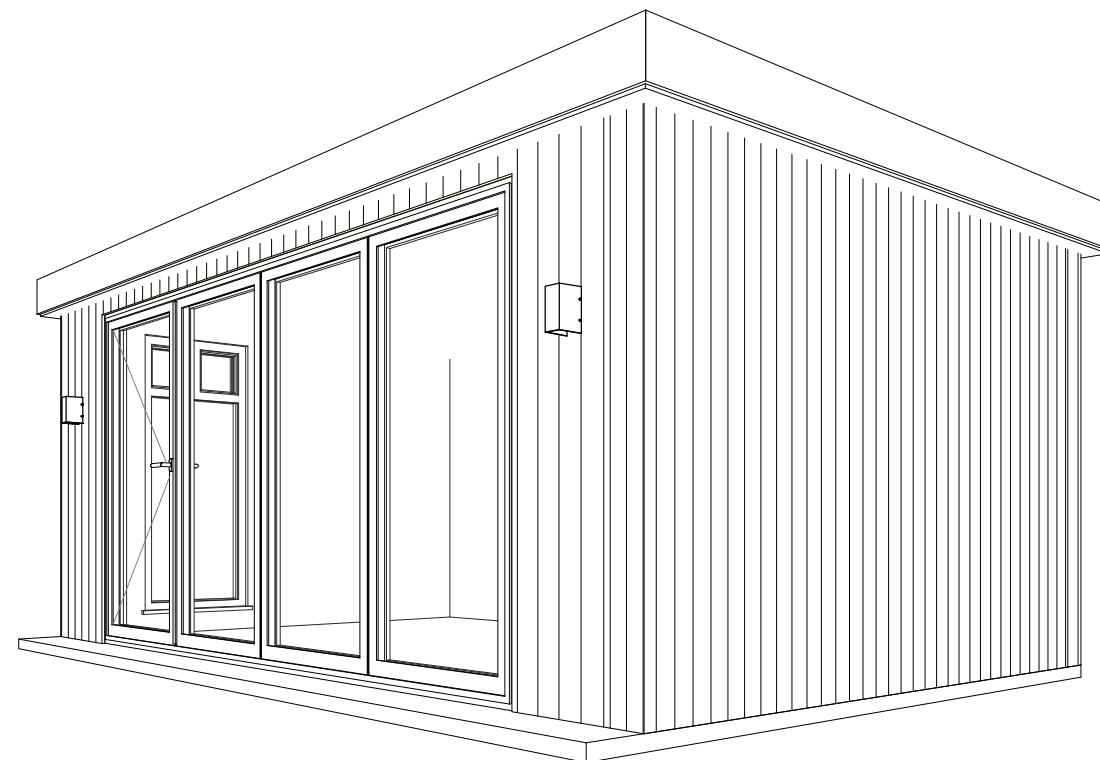
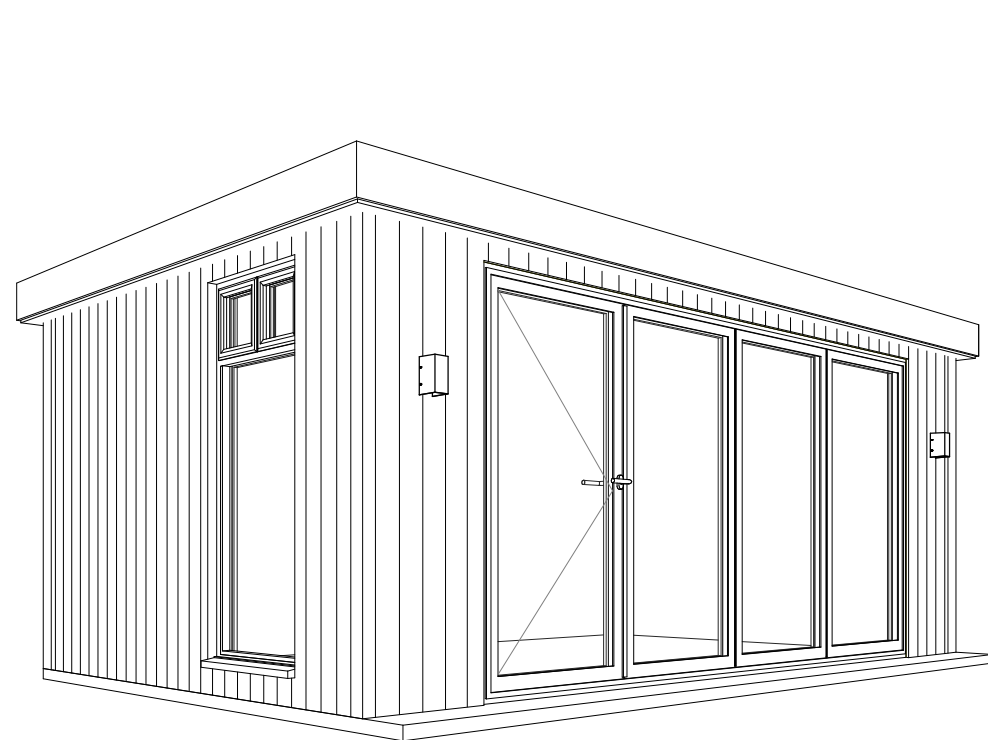
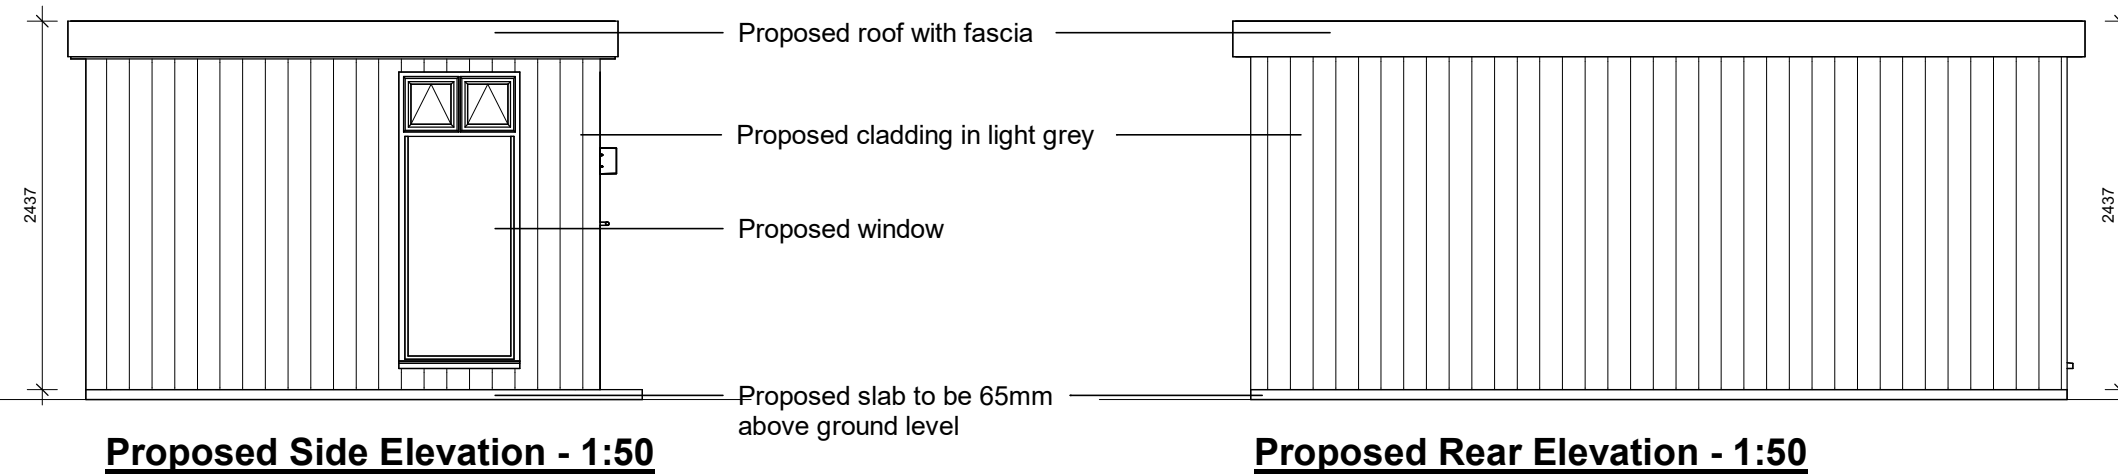


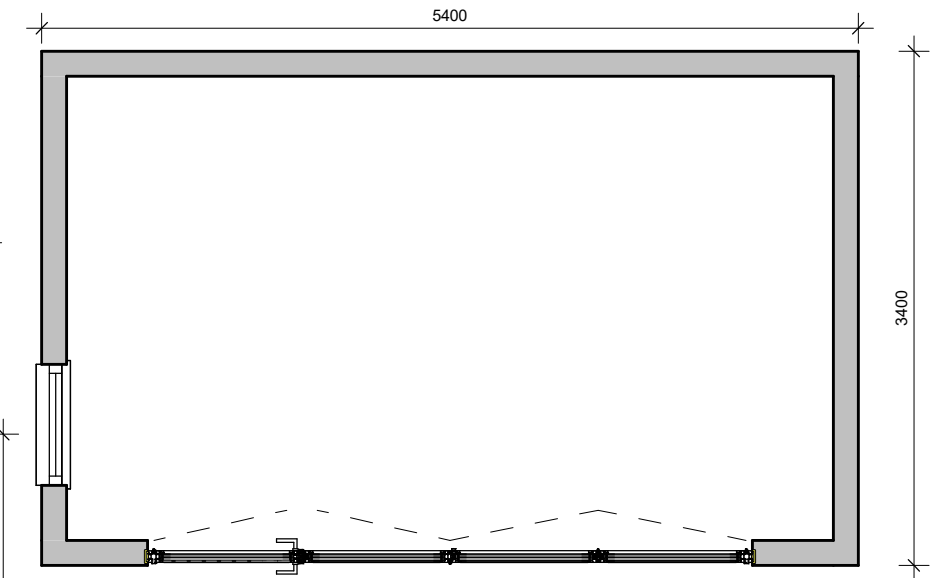

HAYWARD
architects

19 Station Road
Hinckley
Leicestershire
LE10 1AW
Tel: 01455 635 665
www.haywardarchitects.co.uk

Client Mr & Mrs Jordan		
Project The Briary Bullfurlon lane Burbage		
Drawing Proposed Garden Room		
Scale As indicated		Sheet A3
Date 06/2025	Author MEG	Checked by ZM
Job No. 25/51		Drawing No. 06A
Drawing Status Planning		

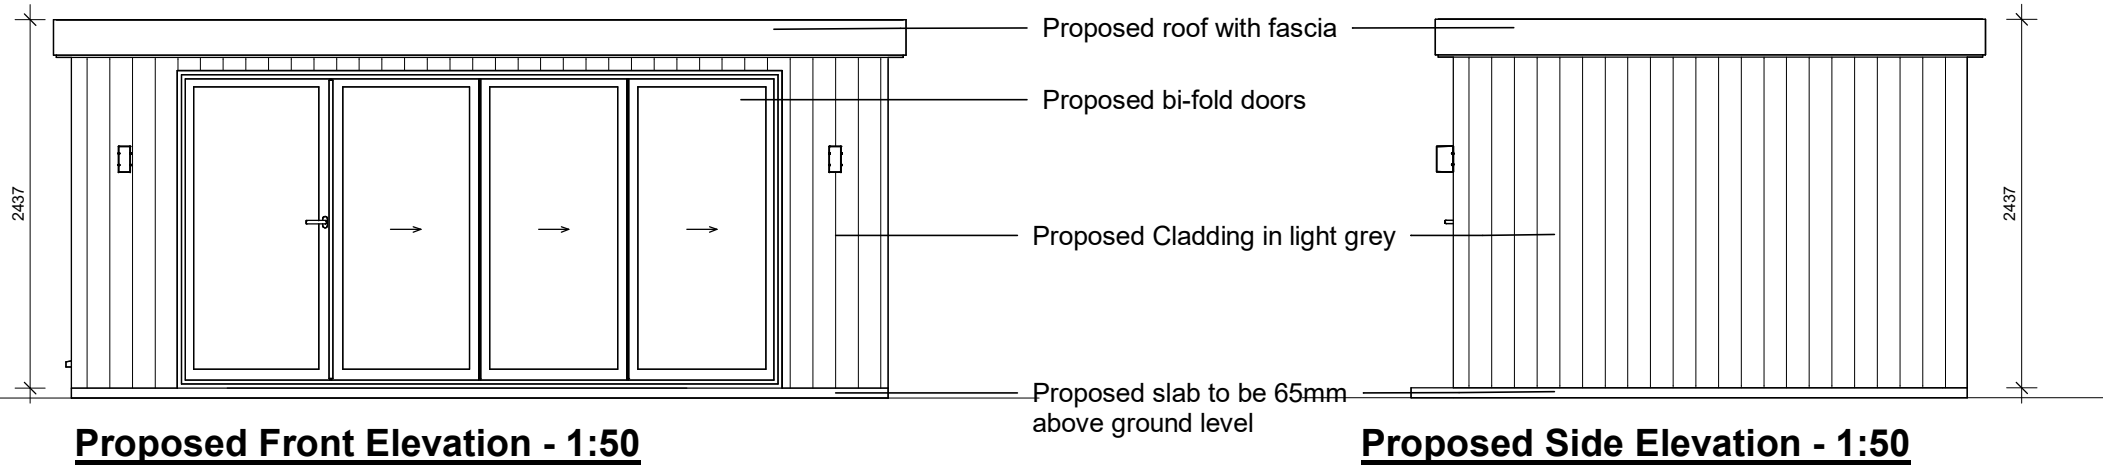

Scale bar 1:50

THE COPYRIGHT OF THIS DRAWING IS VESTED IN HAYWARD ARCHITECTS LTD.
REPRODUCTION IN ANY FORM, EITHER IN WHOLE OR IN PART IS FORBIDDEN
WITHOUT THE PRIOR WRITTEN PERMISSION
OF THE COPYRIGHT HOLDER. DO NOT SCALE FROM DRAWING AND ONLY
FIGURED DIMENSIONS ARE TO BE USED