
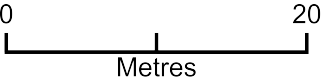


5 Wensleydale Close

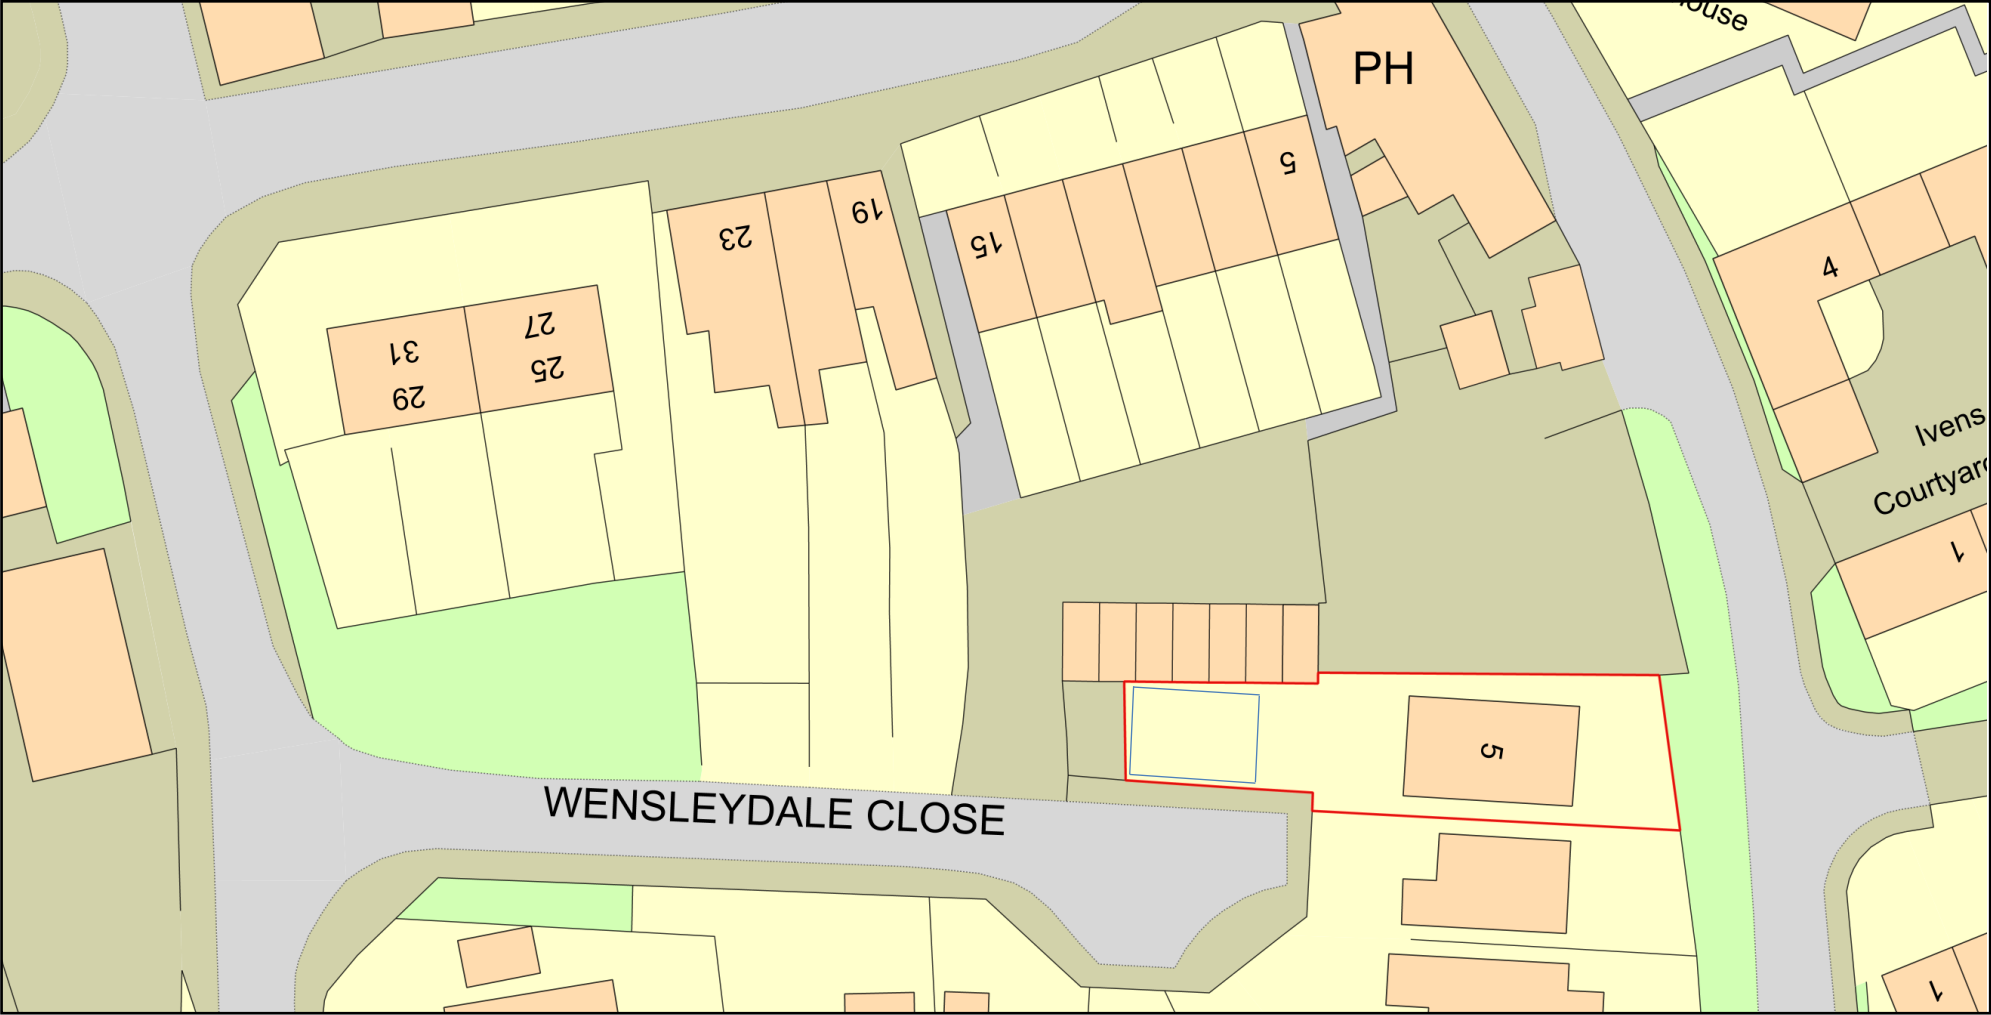

Plan Produced for: Dean Watson
Date Produced: 30 Jun 2025
Plan Reference Number: TQRQM25181144600901
Scale: 1:500 @ A4