


PLAN VIEW - SCALE 1:250




RB_CROWN
SCALE: H 1:500,V 1:100.

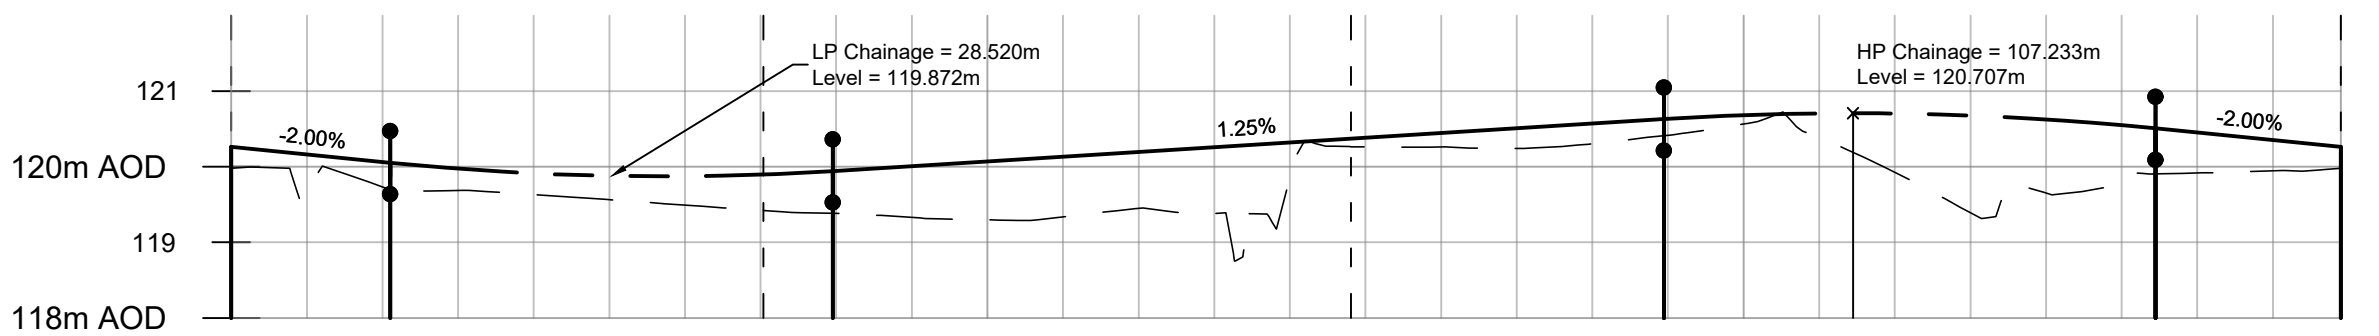


Chainage	
----------	--	--	

RB_CL01
SCALE: H 1:500,V 1:100.

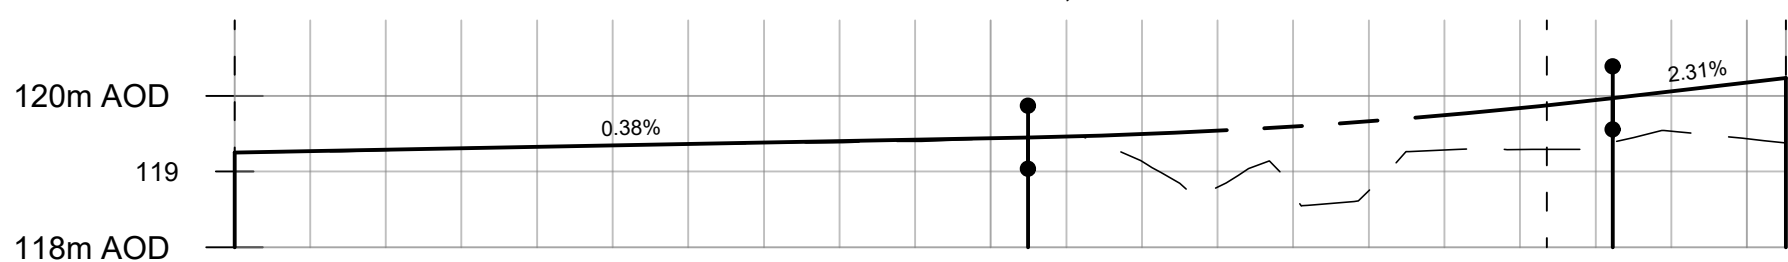


Chainage																						
		05	10	15	20	25	30	35	40	45	50	55	60	65	70	75	80	85	90	95	100	
Existing Levels		119.260	119.280	119.312	119.330	119.346	119.360	119.375	119.383	119.400	119.434	119.456	119.456	119.456	119.471	118.748	119.285	119.200	119.331	119.534	119.433	
Proposed Levels	119.251	119.270	119.289	119.308	119.327	119.346	119.365	119.384	119.403	119.422	119.441	119.451	119.462	119.474	119.484	119.494	119.504	119.514	119.524	119.534	120.177	
Level Difference	0.00	0.01	0.01	0.00	0.00	0.00	0.00	0.01	0.02	0.02	0.01	0.00	0.01	0.02	0.03	0.04	0.05	0.06	0.07	0.08	0.74	
Horizontal Geometry	R: 360.000 L: 86.774										R: 30.848 L: 15.795											
Vertical Geometry	G = 0.382% L = 52.477										R = 2000.000 K = 20.000 L = 38.658										G = 2.314% L = 11.434	

RB_CL02
SCALE: H 1:500,V 1:100.

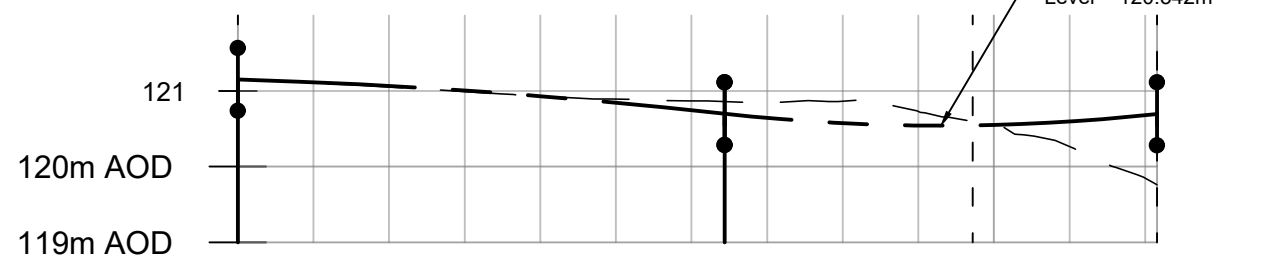

Chainage	05	10	15	20	25	30	35	40	45	50	55	60
Existing Levels	121.107	121.054	120.993	120.930	120.868	120.870	120.854	120.865	120.879	120.842	120.867	120.897
Proposed Levels	121.153	121.117	121.068	121.007	120.947	120.748	120.645	120.575	120.545	120.545	120.551	120.596
Level Difference	0.00	0.01	0.01	0.01	0.00	-0.05	-0.12	-0.21	-0.26	-0.30	-0.31	0.04
Horizontal Geometry	L=48.596										R: 25.990 L: 12.193	
Vertical Geometry	R=2000.000 K=20.000 L=32.202					R=650.000 K=6.500 L=28.588						

RB_CL03
SCALE: H 1:500,V 1:100.

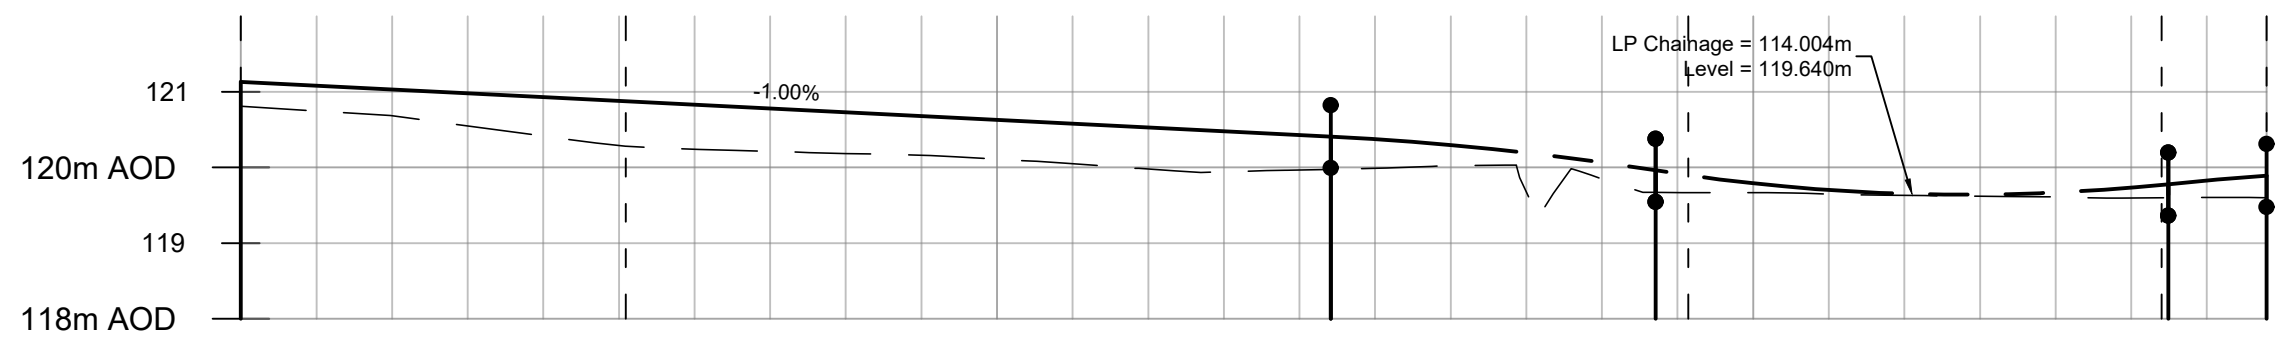

Chainage																										
Existing Levels																										
Proposed Levels																										
Level Difference																										
Horizontal Geometry																										
Vertical Geometry																										

GENERAL NOTES

- G1. DO NOT SCALE THIS DRAWING.
- G2. ANY DIMENSIONAL DISCREPANCIES SHOULD BE NOTIFIED TO THE ENGINEER IMMEDIATELY.
- G3. ALL DIMENSIONS ARE IN MILLIMETRES - (mm)
ALL LEVELS ARE IN METRES - (m) AND ARE ABOVE ORDNANCE DATUM AT NEWLYN, CORNWALL UNLESS NOTED OTHERWISE.
- G4. NORTH SHOWN INDICATIVE ONLY
- G5. THIS DRAWING IS TO BE READ IN CONJUNCTION WITH ALL RELEVANT; SPECIFICATIONS; DRAWINGS; DETAILS AND OTHER DESIGN INFORMATION.
- G6. ALL DRAWINGS AND WRITTEN MATERIAL CONTAINED WITHIN, CONSTITUTE ORIGINAL AND UNPUBLISHED WORK OF THE ENGINEER AND MAY NOT BE DUPLICATED, USED, REPRODUCED OR DISCLOSED WITHOUT WRITTEN CONSENT OR EXPRESS PERMISSION FROM THE ENGINEER.
- G7. ALL INFORMATION CONTAINED IN THIS DOCUMENT IS COPYRIGHT ©
- G8. WHERE THE CONTRACTOR UNDERTAKES OR ENGAGES A THIRD PARTY TO UNDERTAKE TEMPORARY WORKS DESIGN, OR VARIES THE PELL FRISCHMANN DESIGN IN ANY WAY, THEN THE CONTRACTOR WILL TAKE FULL RESPONSIBILITY AND LIABILITY FOR ALL DESIGN ASPECTS, INCLUDING A DESIGN RISK ASSESSMENT. THE CONTRACTOR SHALL INFORM PELL FRISCHMANN OF ANY PROPOSED VARIANCES TO THE DESIGN.

LEVELS LEGEND

- MINOR CONTOUR 100mm INTERVALS
- MAJOR CONTOUR 500mm INTERVALS

HIGHWAY LONGSECTIONS LEGEND

- EXISTING GROUND LEVEL
- PROPOSED GROUND LEVEL

P03	UPDATED WITH FINALISED MASTERPLAN	DO	LDH	LDH	18.08.26
P02	REVISED TO SUIT ADDITIONAL TOPO SURVEY	DO	DG	LDH	26.05.26
P01	FOR INFORMATION	DO	LDH	LDH	10.03.26
REV	DESCRIPTION	DRN	CHK	APP	DATE

Pell Frischmann
4th FLOOR, THE POYNT, WOLLATON STREET, NOTTINGHAM NG1 5FW
Telephone +44 (0)115 784 9960
Email: pfnotingham@pellfrischmann.com
www.pellfrischmann.com

Architect/Client/Contractor

MILLER HOMES

Project

NORMANDY WAY,
HINCKLEY

Drawing Title

**FINISHED LEVELS AND
HIGHWAY LONGSECTIONS
(NORTH)**

Drawing Status

FOR INFORMATION

Drawn	Name	Date	Status Code
Designed	D.OLADEJO	MARCH 25	S2
Eng Chk	L.HULKA	MARCH 25	Scale AS SHOWN
Approved	L.HULKA	MARCH 25	Revision P03

Drawing No.

109523 - PEF - ZZ - XX - DR - C - 0600