




Existing South-West Elevation

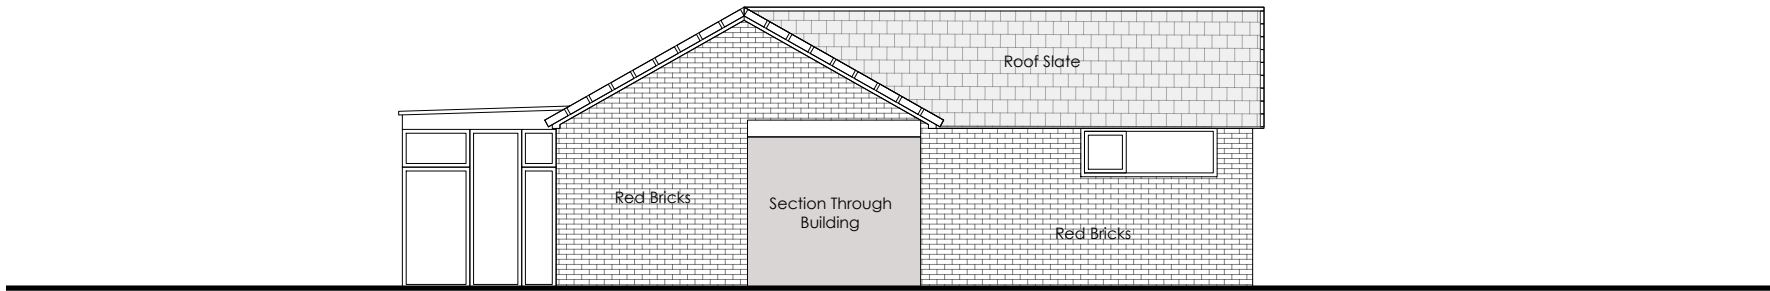

Existing North-West Elevation

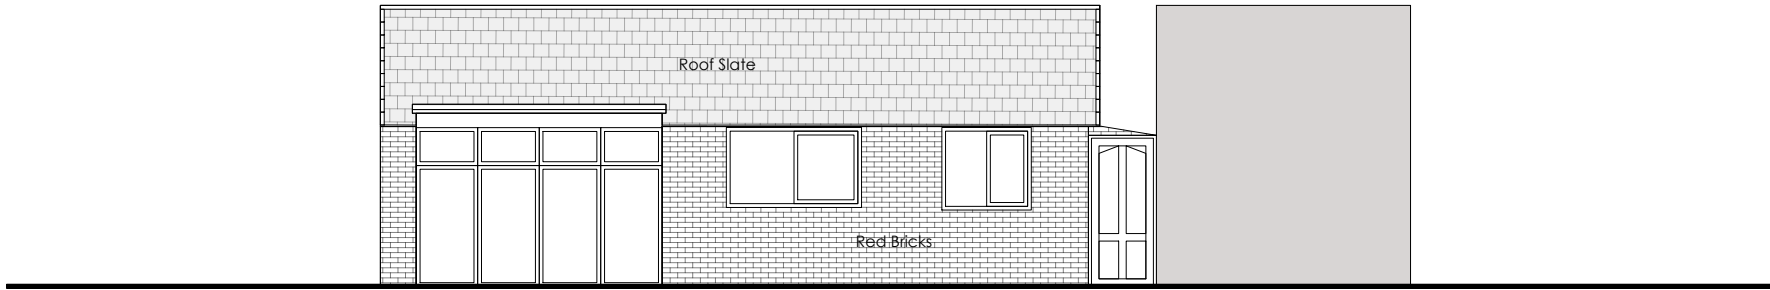

Existing North-East Elevation

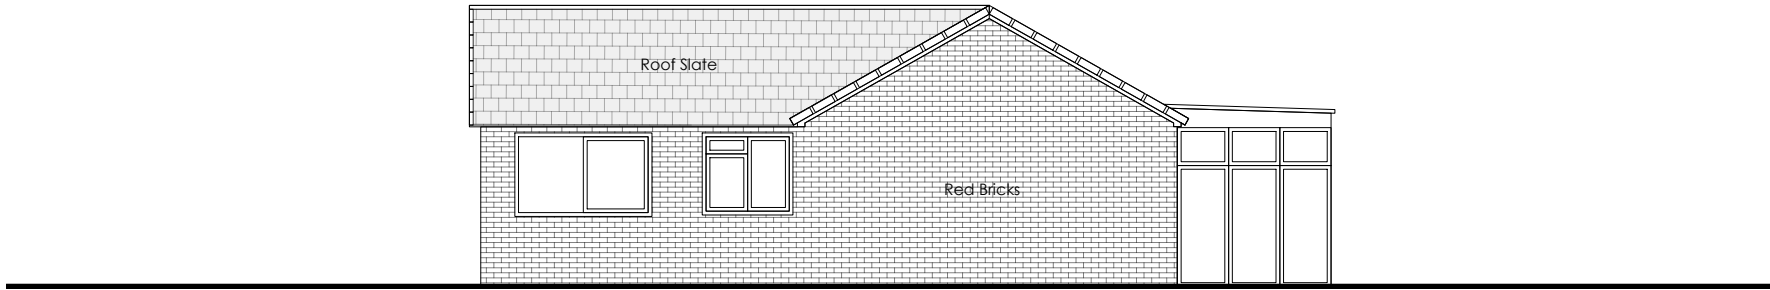

Existing South-East Elevation

