




Proposed South-West Elevation

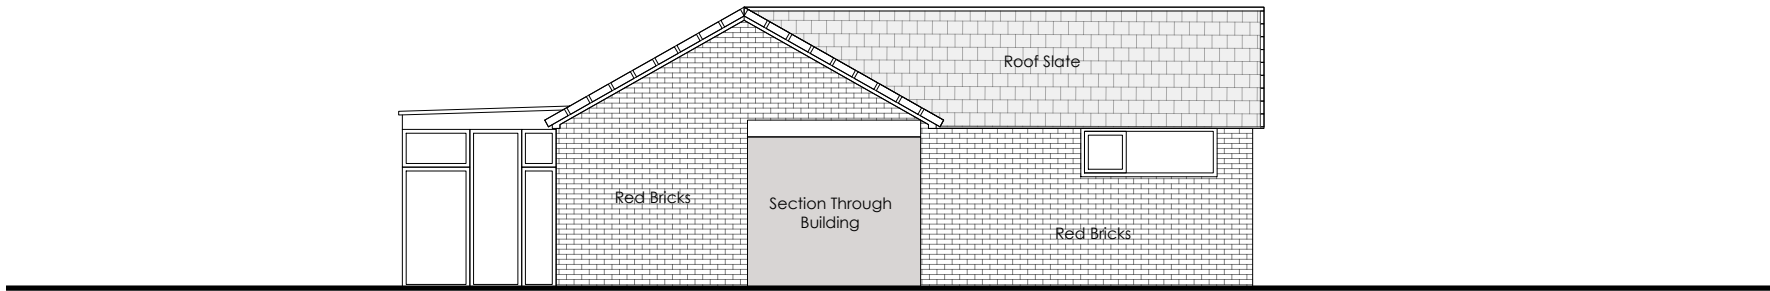

Proposed North-West Elevation

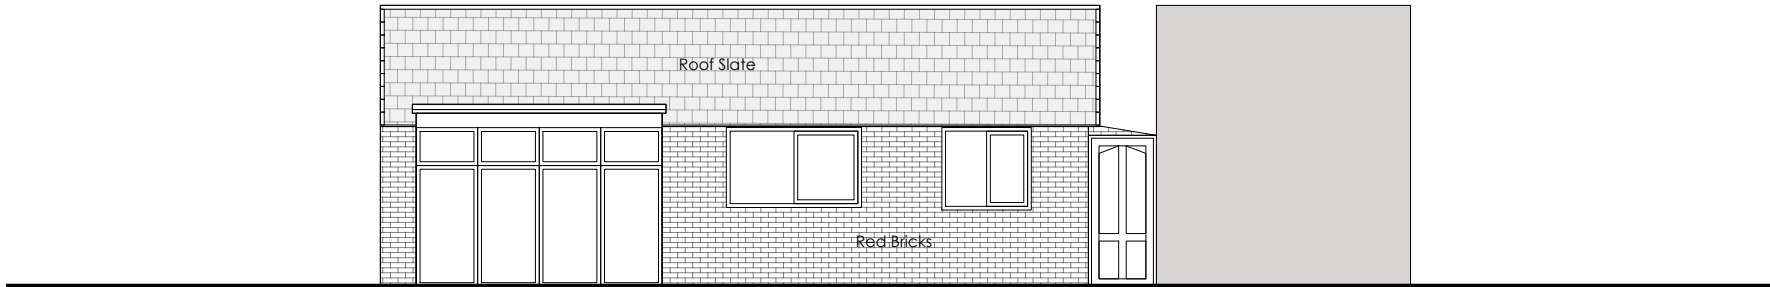

Proposed North-East Elevation

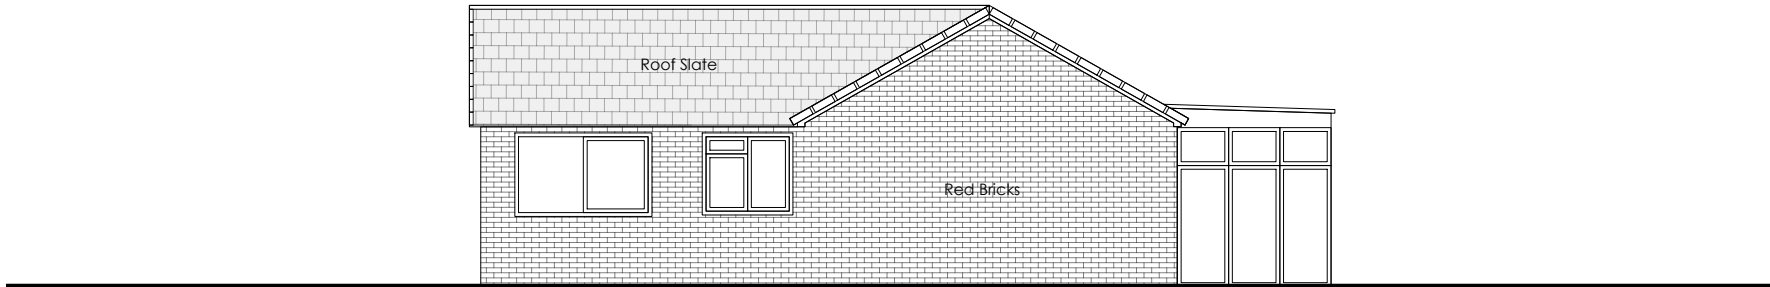

Proposed South-East Elevation

