RECEIVED
19 MAY 2008
DEVELOPMENT SERVICES



EAST ELEVATION

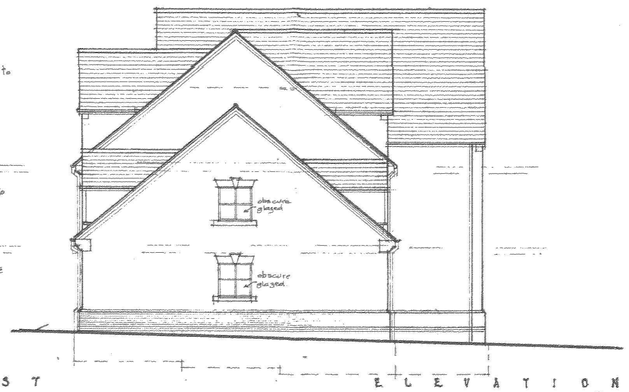

WEST ELEVATION

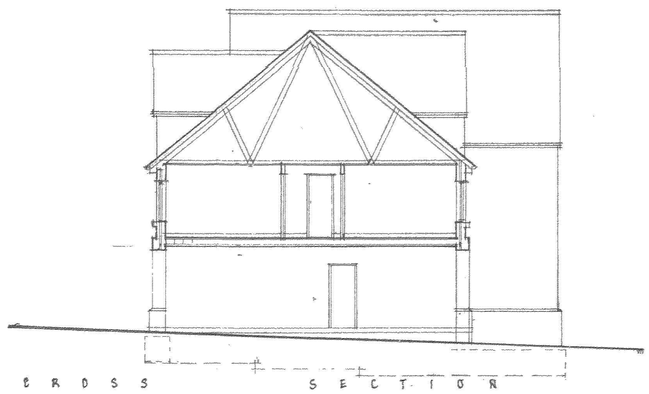

CROSS SECTION B-B.



NORTH ELEVATION



SOUTH ELEVATION

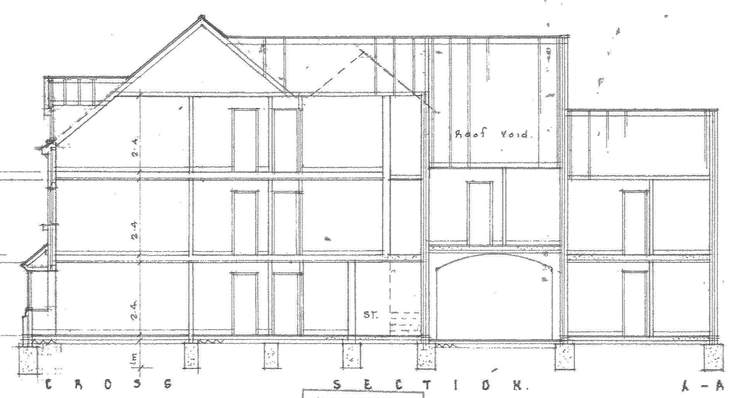

CROSS SECTION A-A

DEVELOPMENT SERVICES
19 MAY 2008
RECEIVED

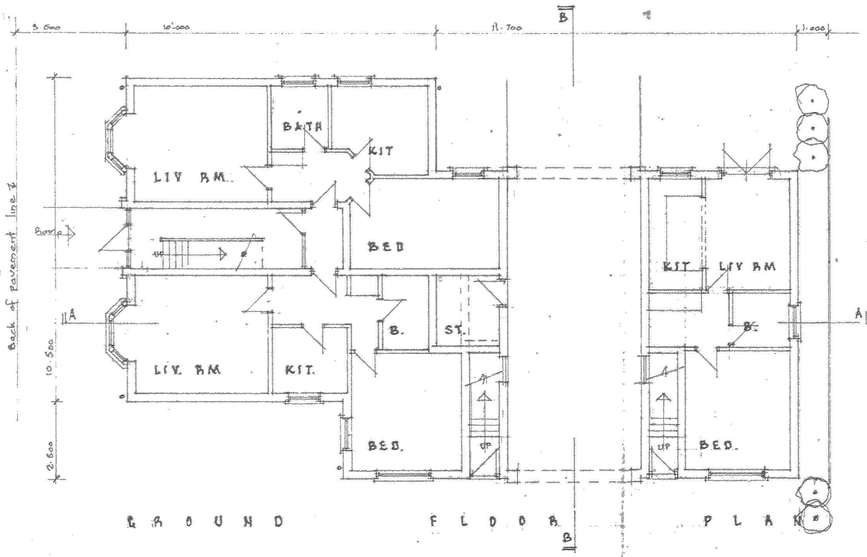

GROUND FLOOR PLAN

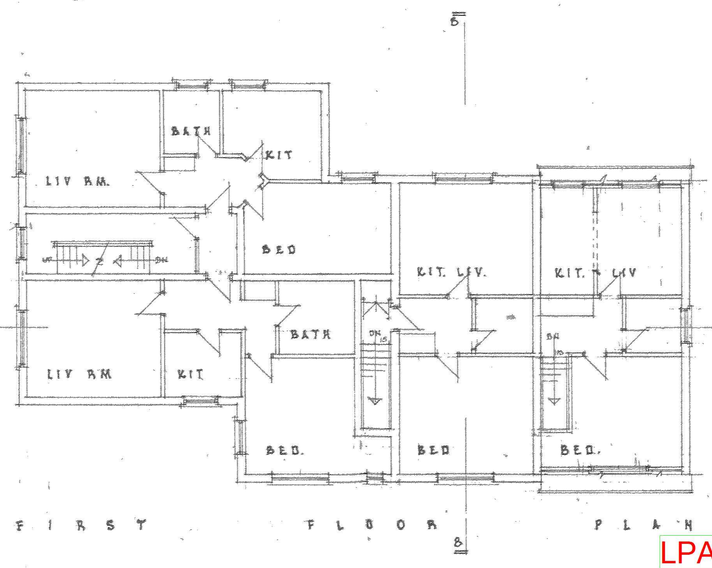

FIRST FLOOR PLAN

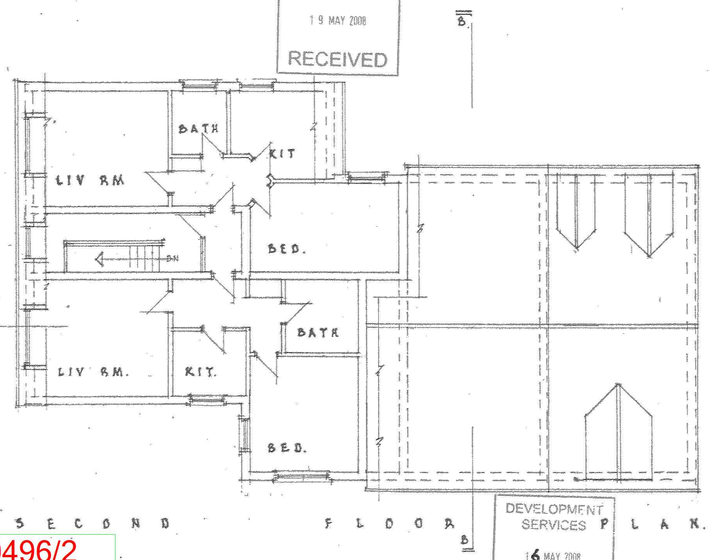

SECOND FLOOR PLAN

DEVELOPMENT SERVICES
16 MAY 2008
RECEIVED

LPA/08/00496/2

PROPOSED RESIDENTIAL THREE STOREY DEVELOPMENT OF NINE APARTMENTS AT THE COTTAGE SITE. STATION ROAD. HINCKLEY. LEICS. FOR MR. M. FORD.

SCALE : 1:100 DRAWN BY: C.J. AUSTED. M.C.I.A.T.

DRWG Nº F052008.1.