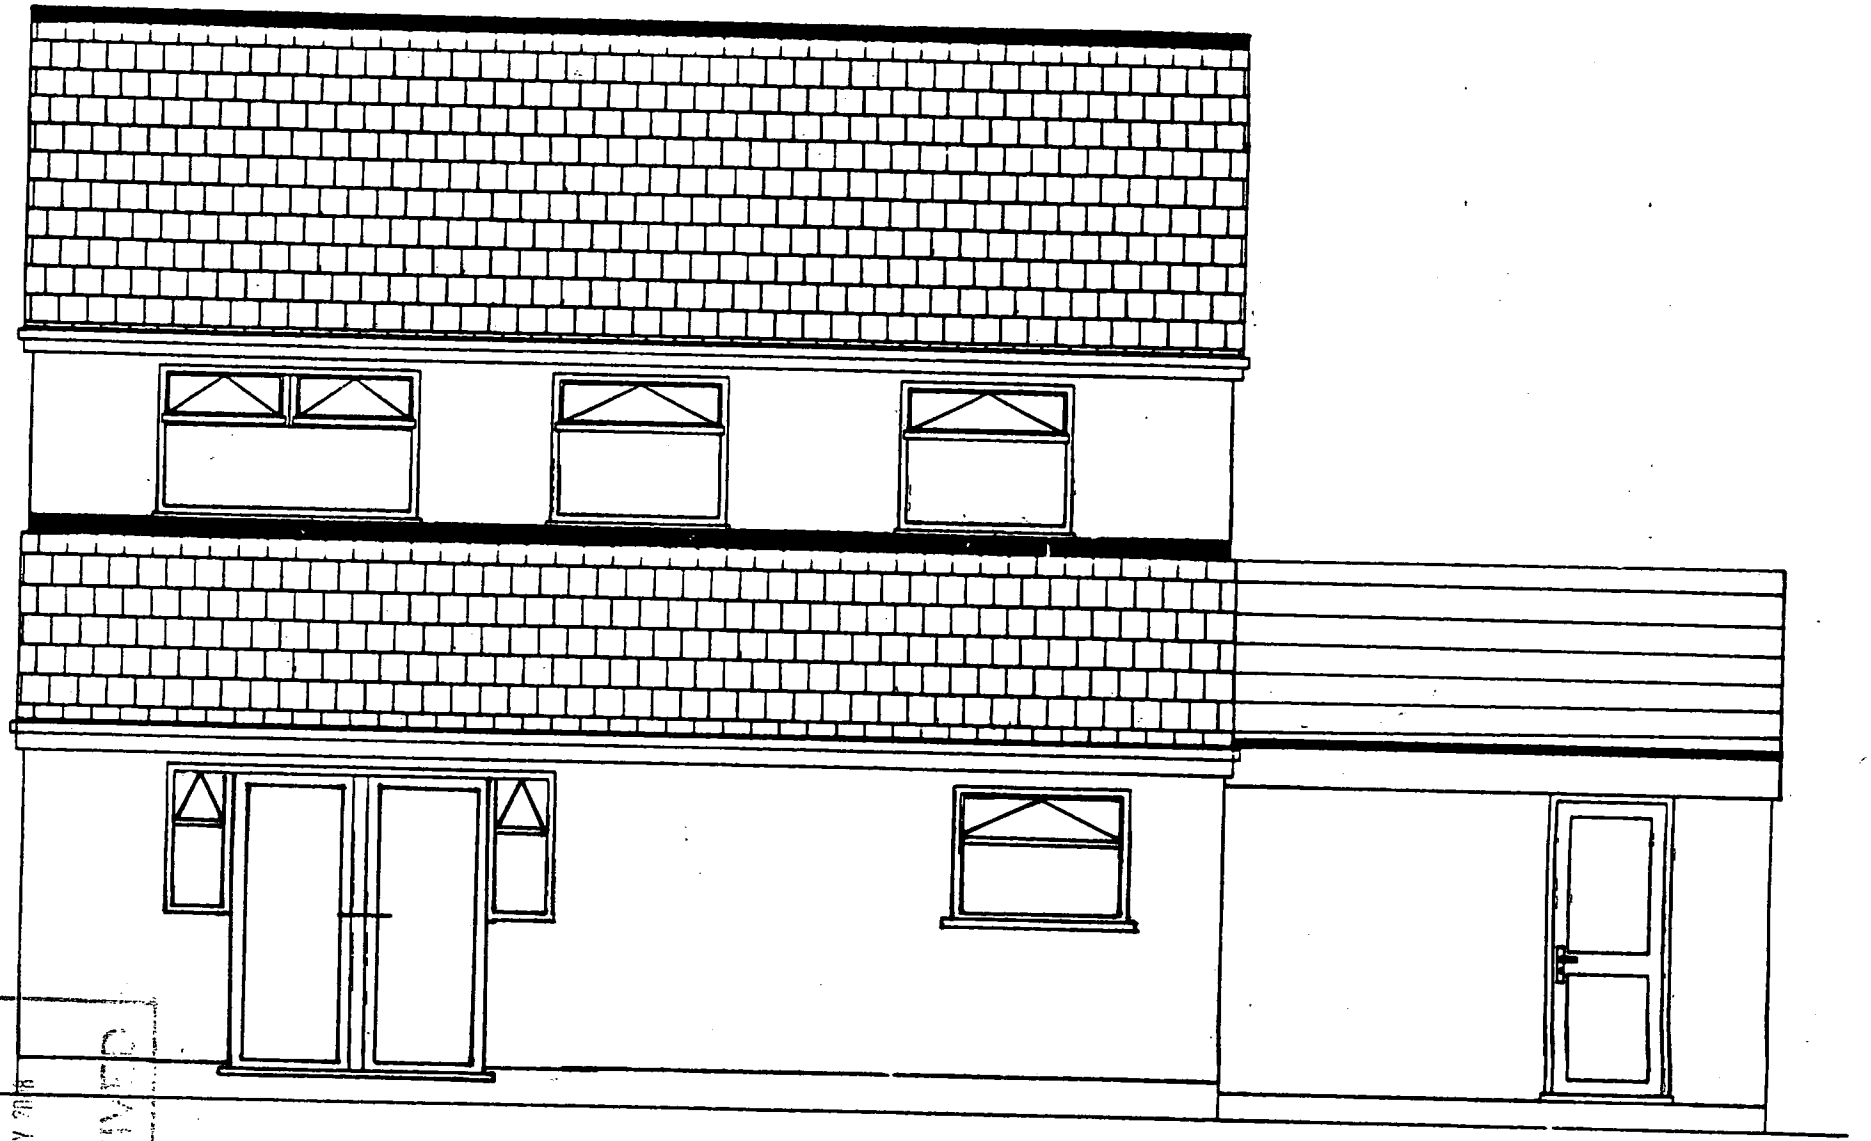


DEVELOPMENT SERVICES
19 MAY 2008
RECEIVED

EXISTING REAR ELEVATION

15.05.08.
SCALE 1:50