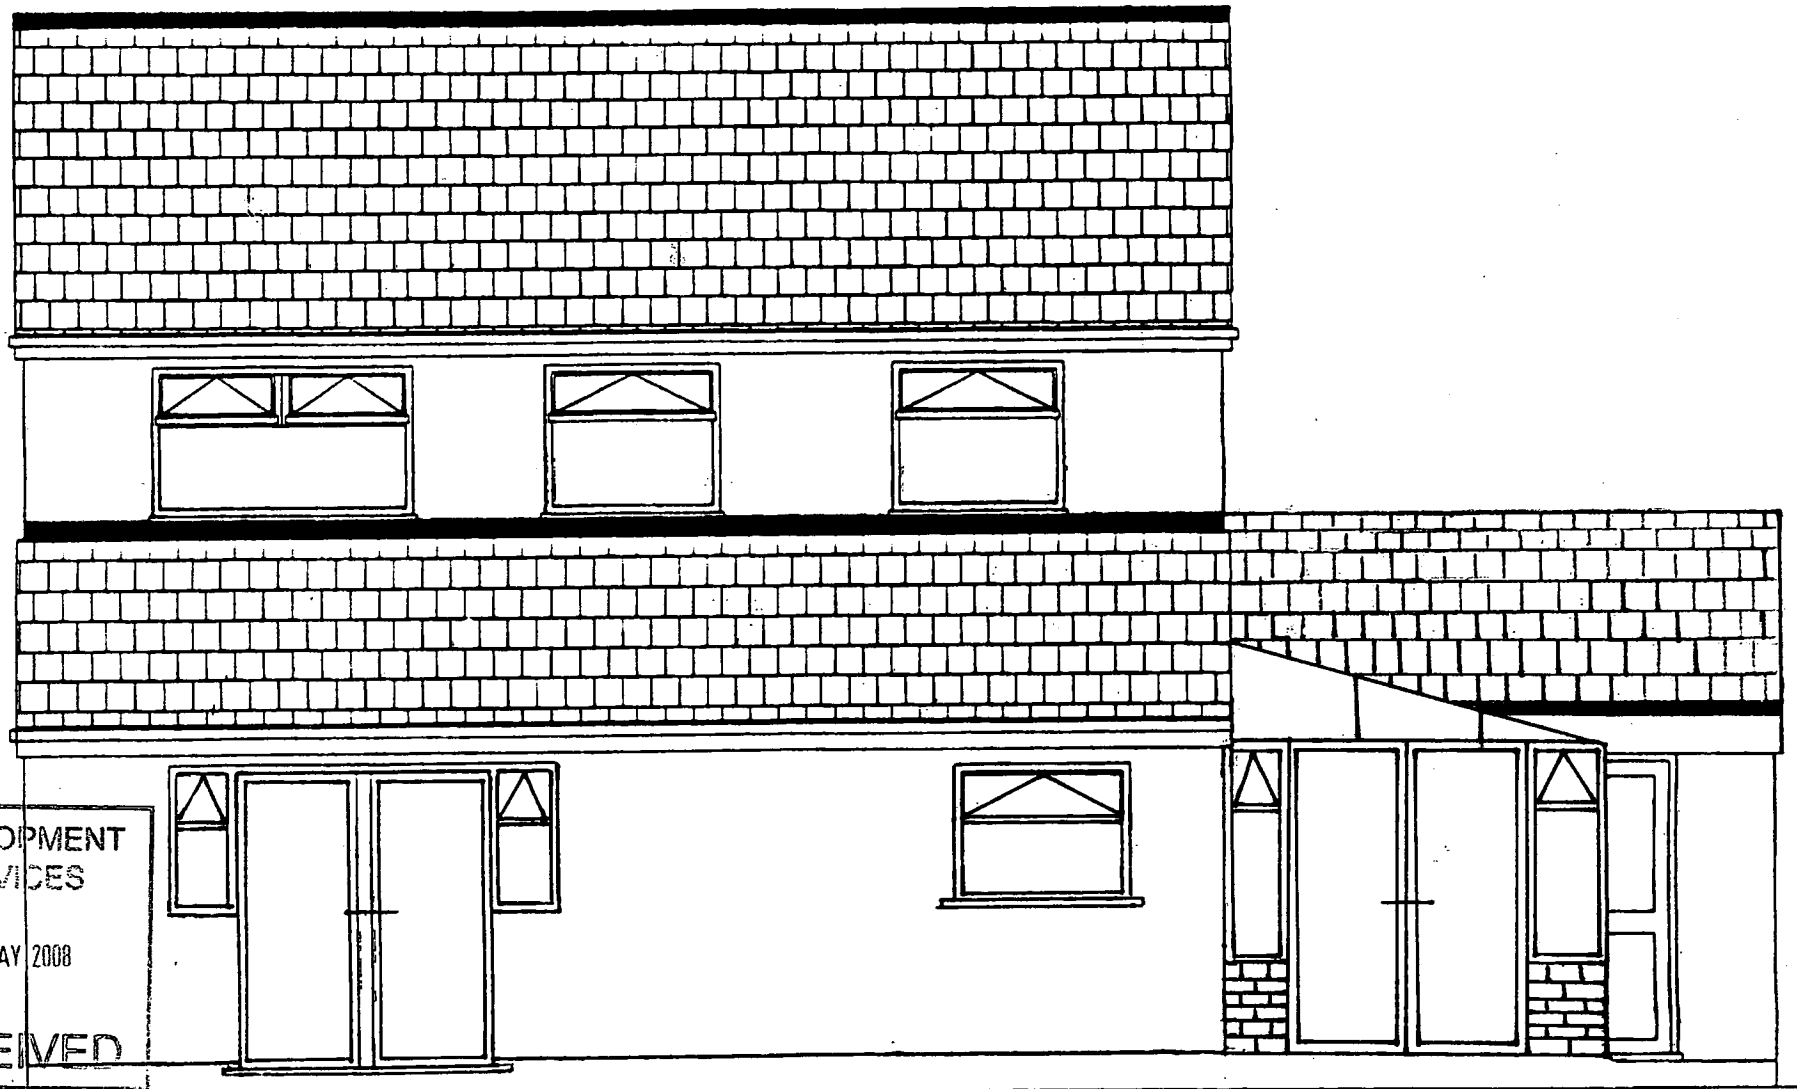


DEVELOPMENT
SERVICES

19 MAY 2008

RECEIVED

Proposed **REAR ELEVATION** SCALE 1:50 24/04/08