
DEVELOPMENT
SERVICES

19 MAY 2008

RECEIVED

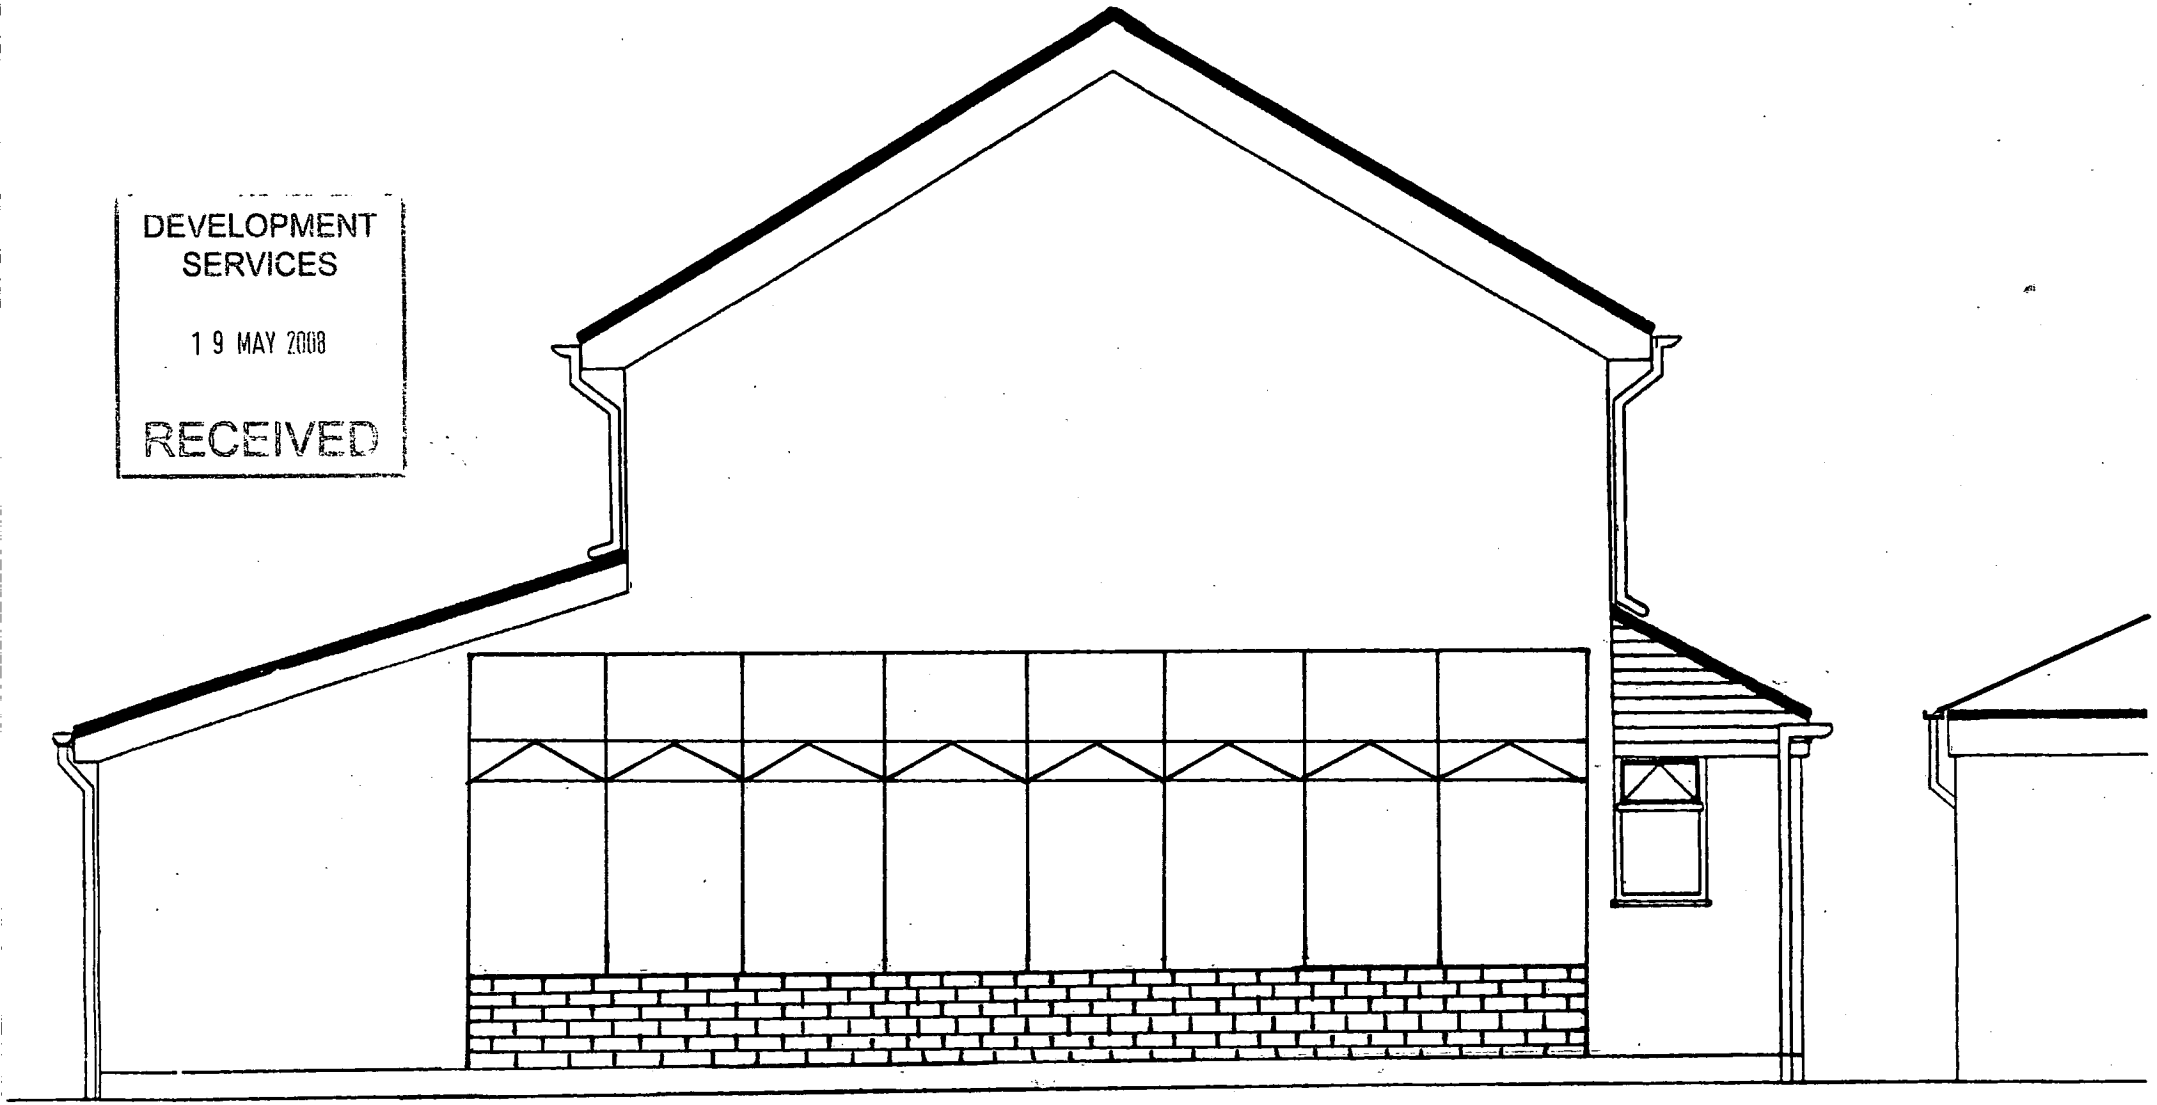

PROPOSED

SIDE ELEVATION

SCALE 1:50

15.05.08