
DEVELOPMENT
SERVICES

19 MAY 2008

RECEIVED

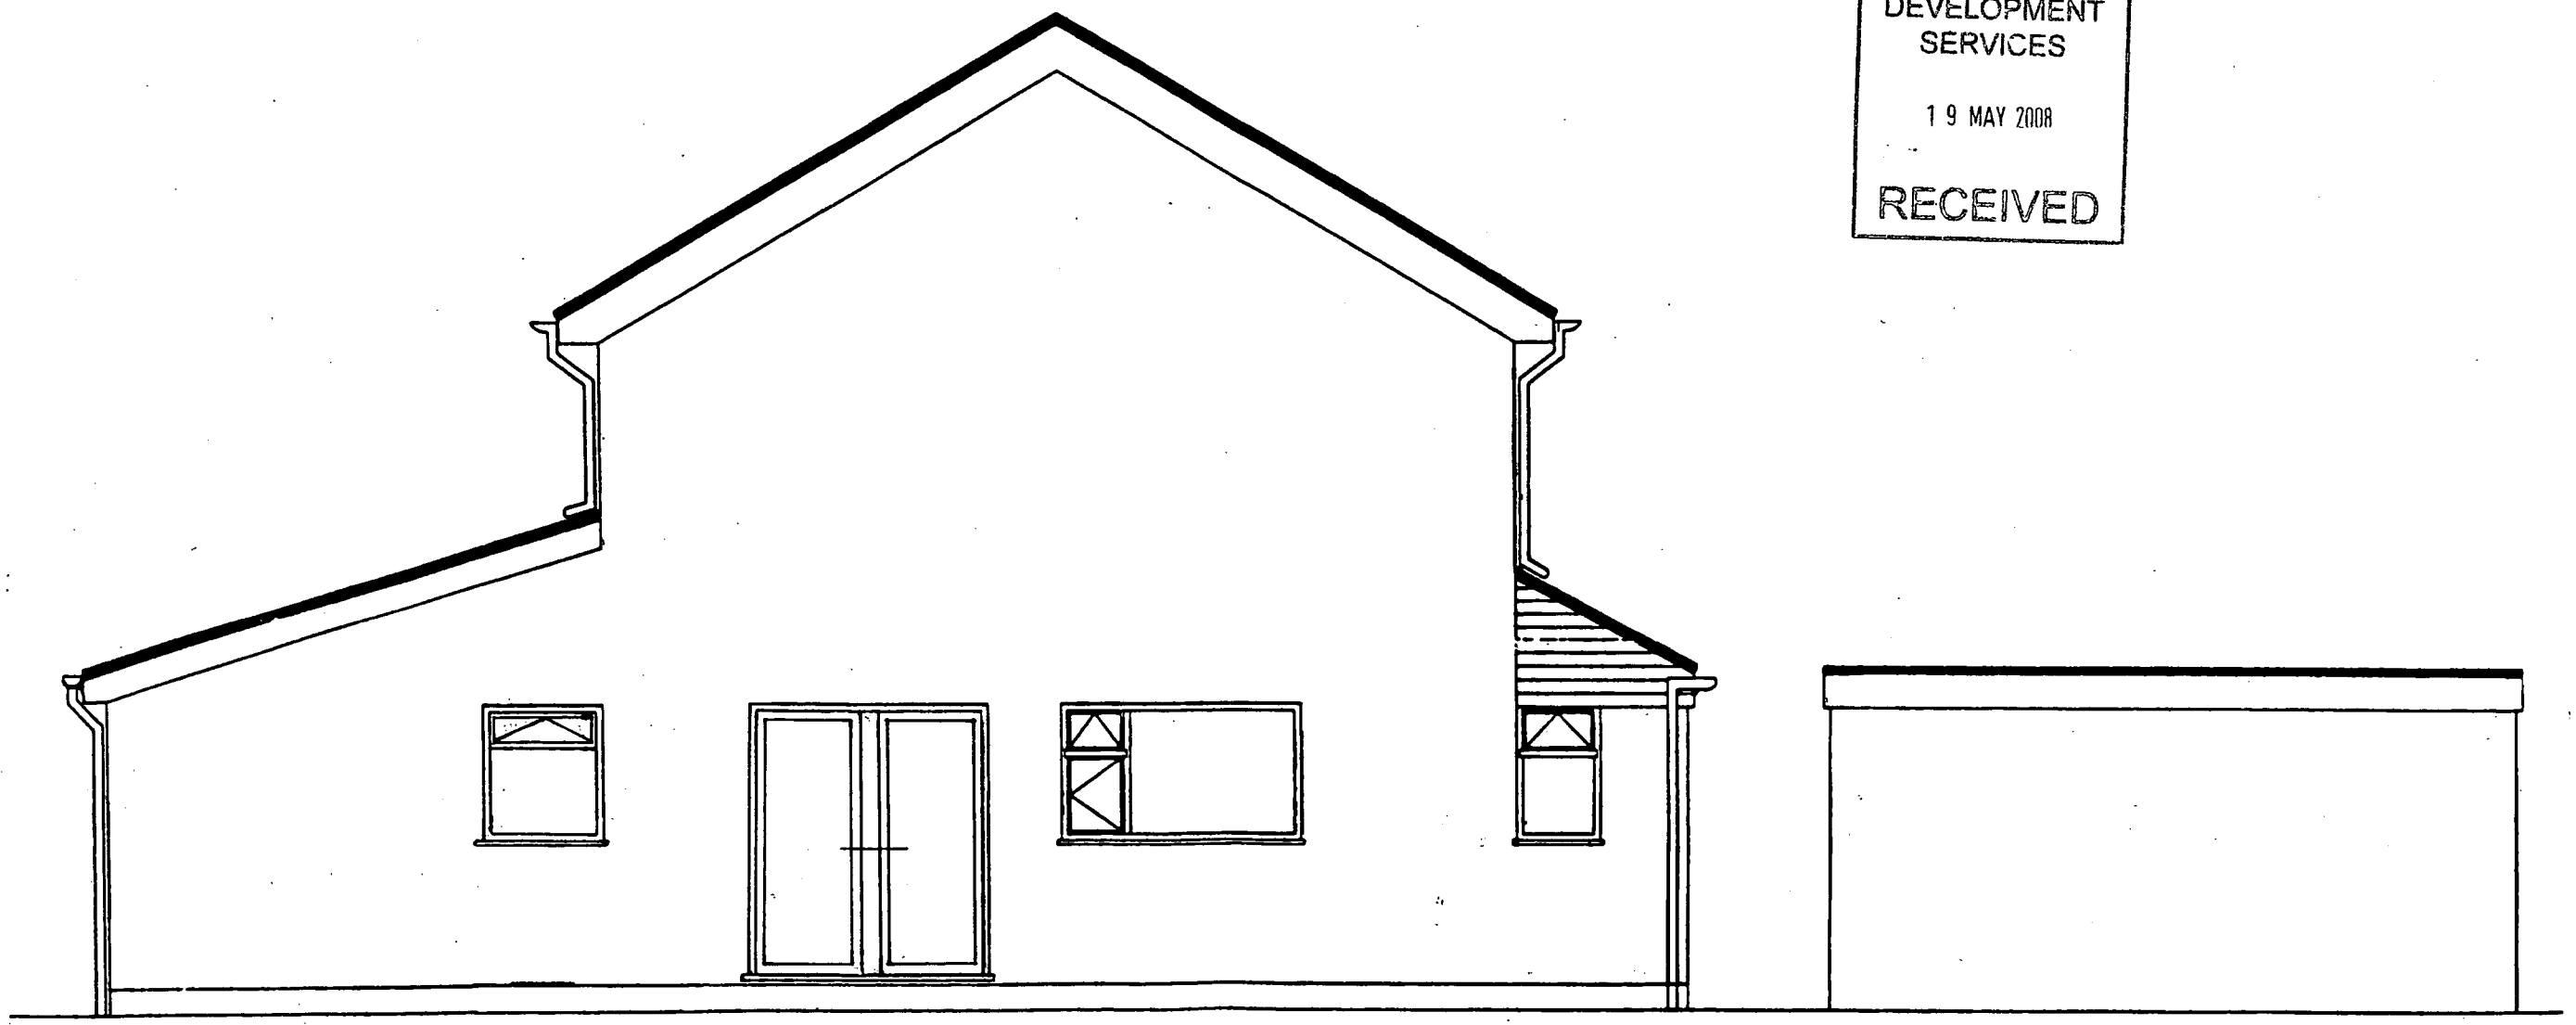

EXISTING SIDE ELEVATION

15.05.08
SCALE 1:50