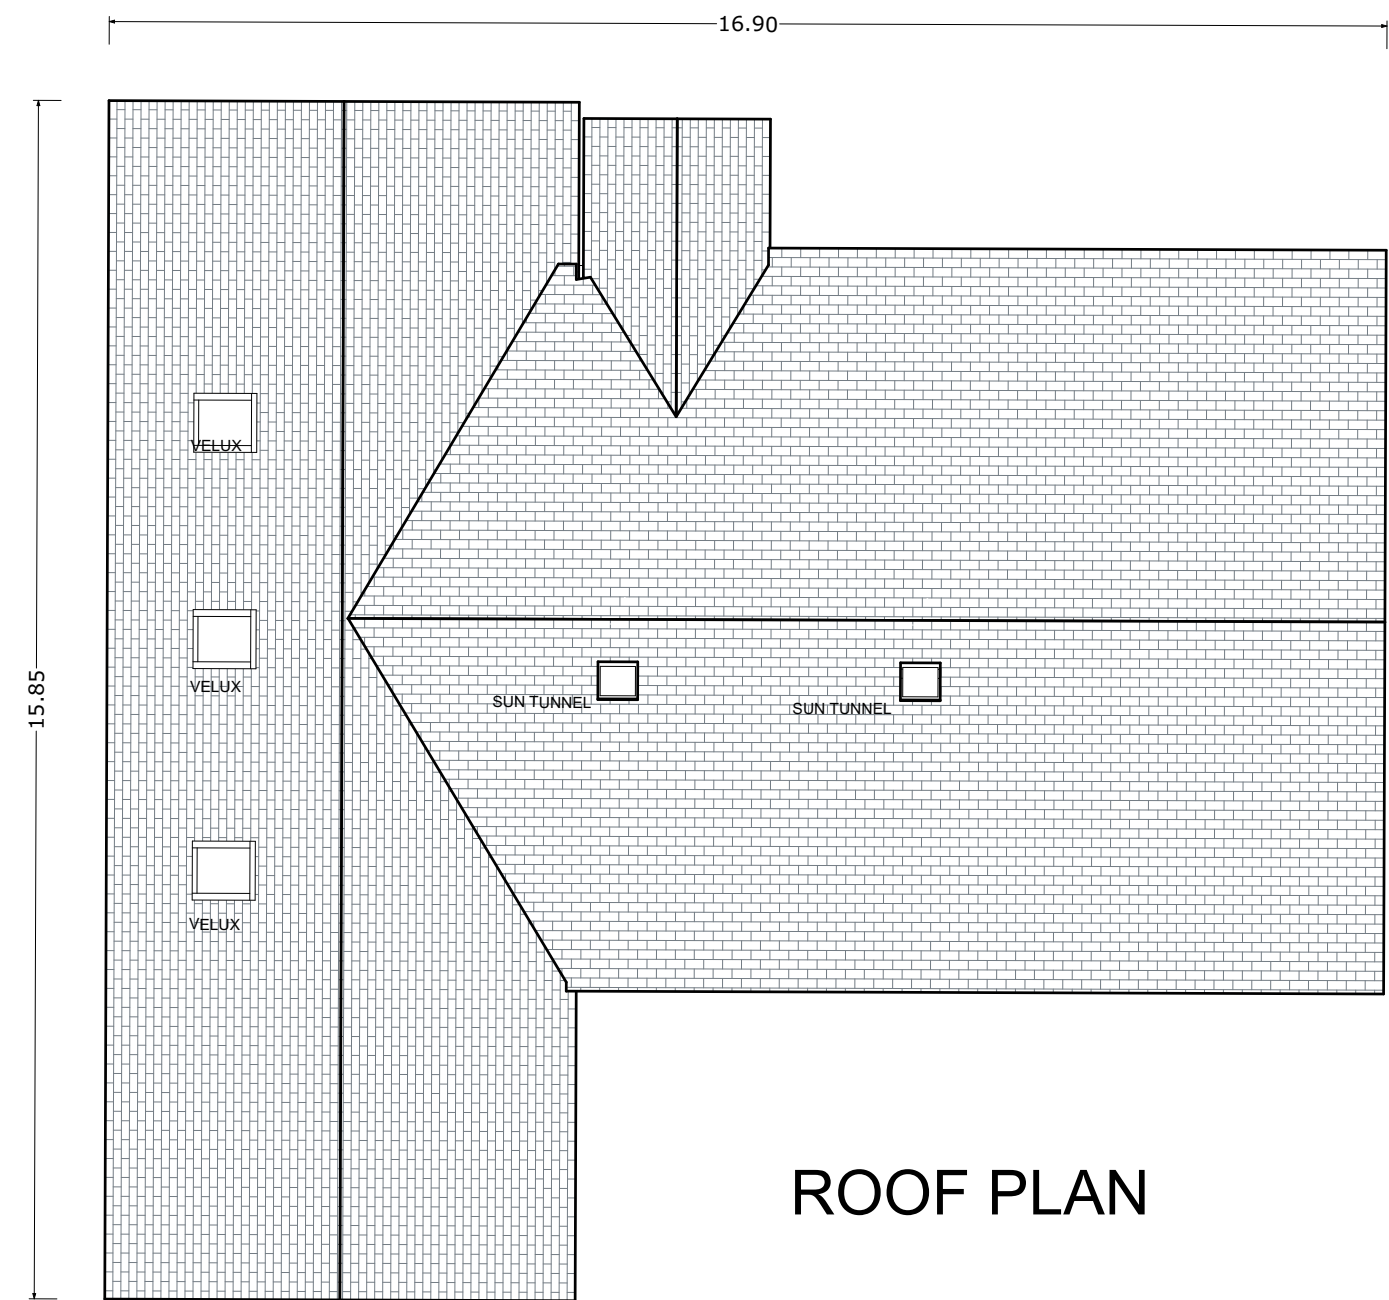
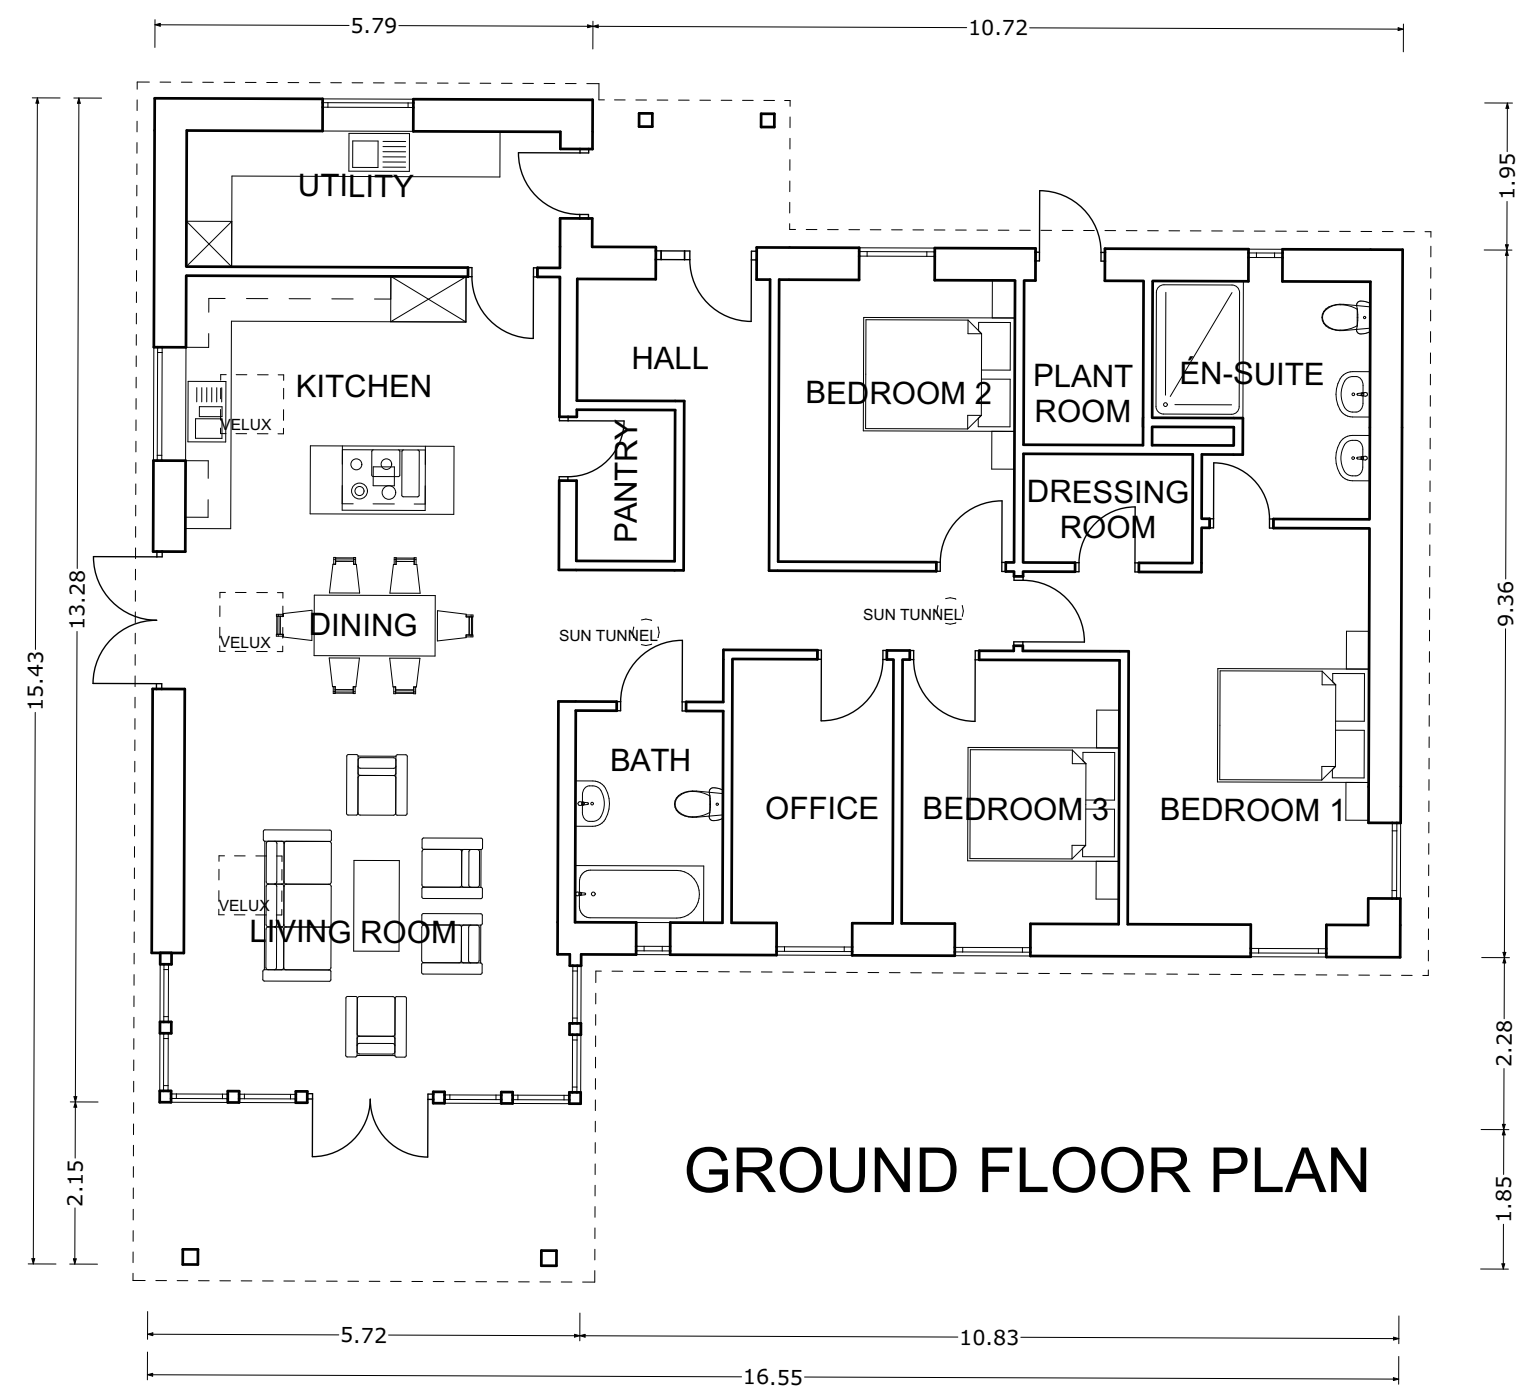


FOR PLANNING APPLICATION PURPOSES ONLY			
3	14/08/2026	Revised following client comment	DTH
2	12/08/2026	Footprint reduced following LPA comment	DTH
1	22/12/25	Revised following client comment	DTH
0	10/12/2025	First issue	DTH
Rev	Date	Description	Drawn
 Project PROPOSED AGRICULTURAL WORKER'S DWELLING & GARAGE GROBY PARKS FARM LEICESTER ROAD, MARKFIELD, LE67 9RH Client MR & MRS FLETCHER Drawing title PROPOSED BUILDING PLANS Scale 1:100 @A2 Date 10/12/2025 Drawn-by DTH Drawing number 101910/FLETCHER/001/PL05 Rev 3			