


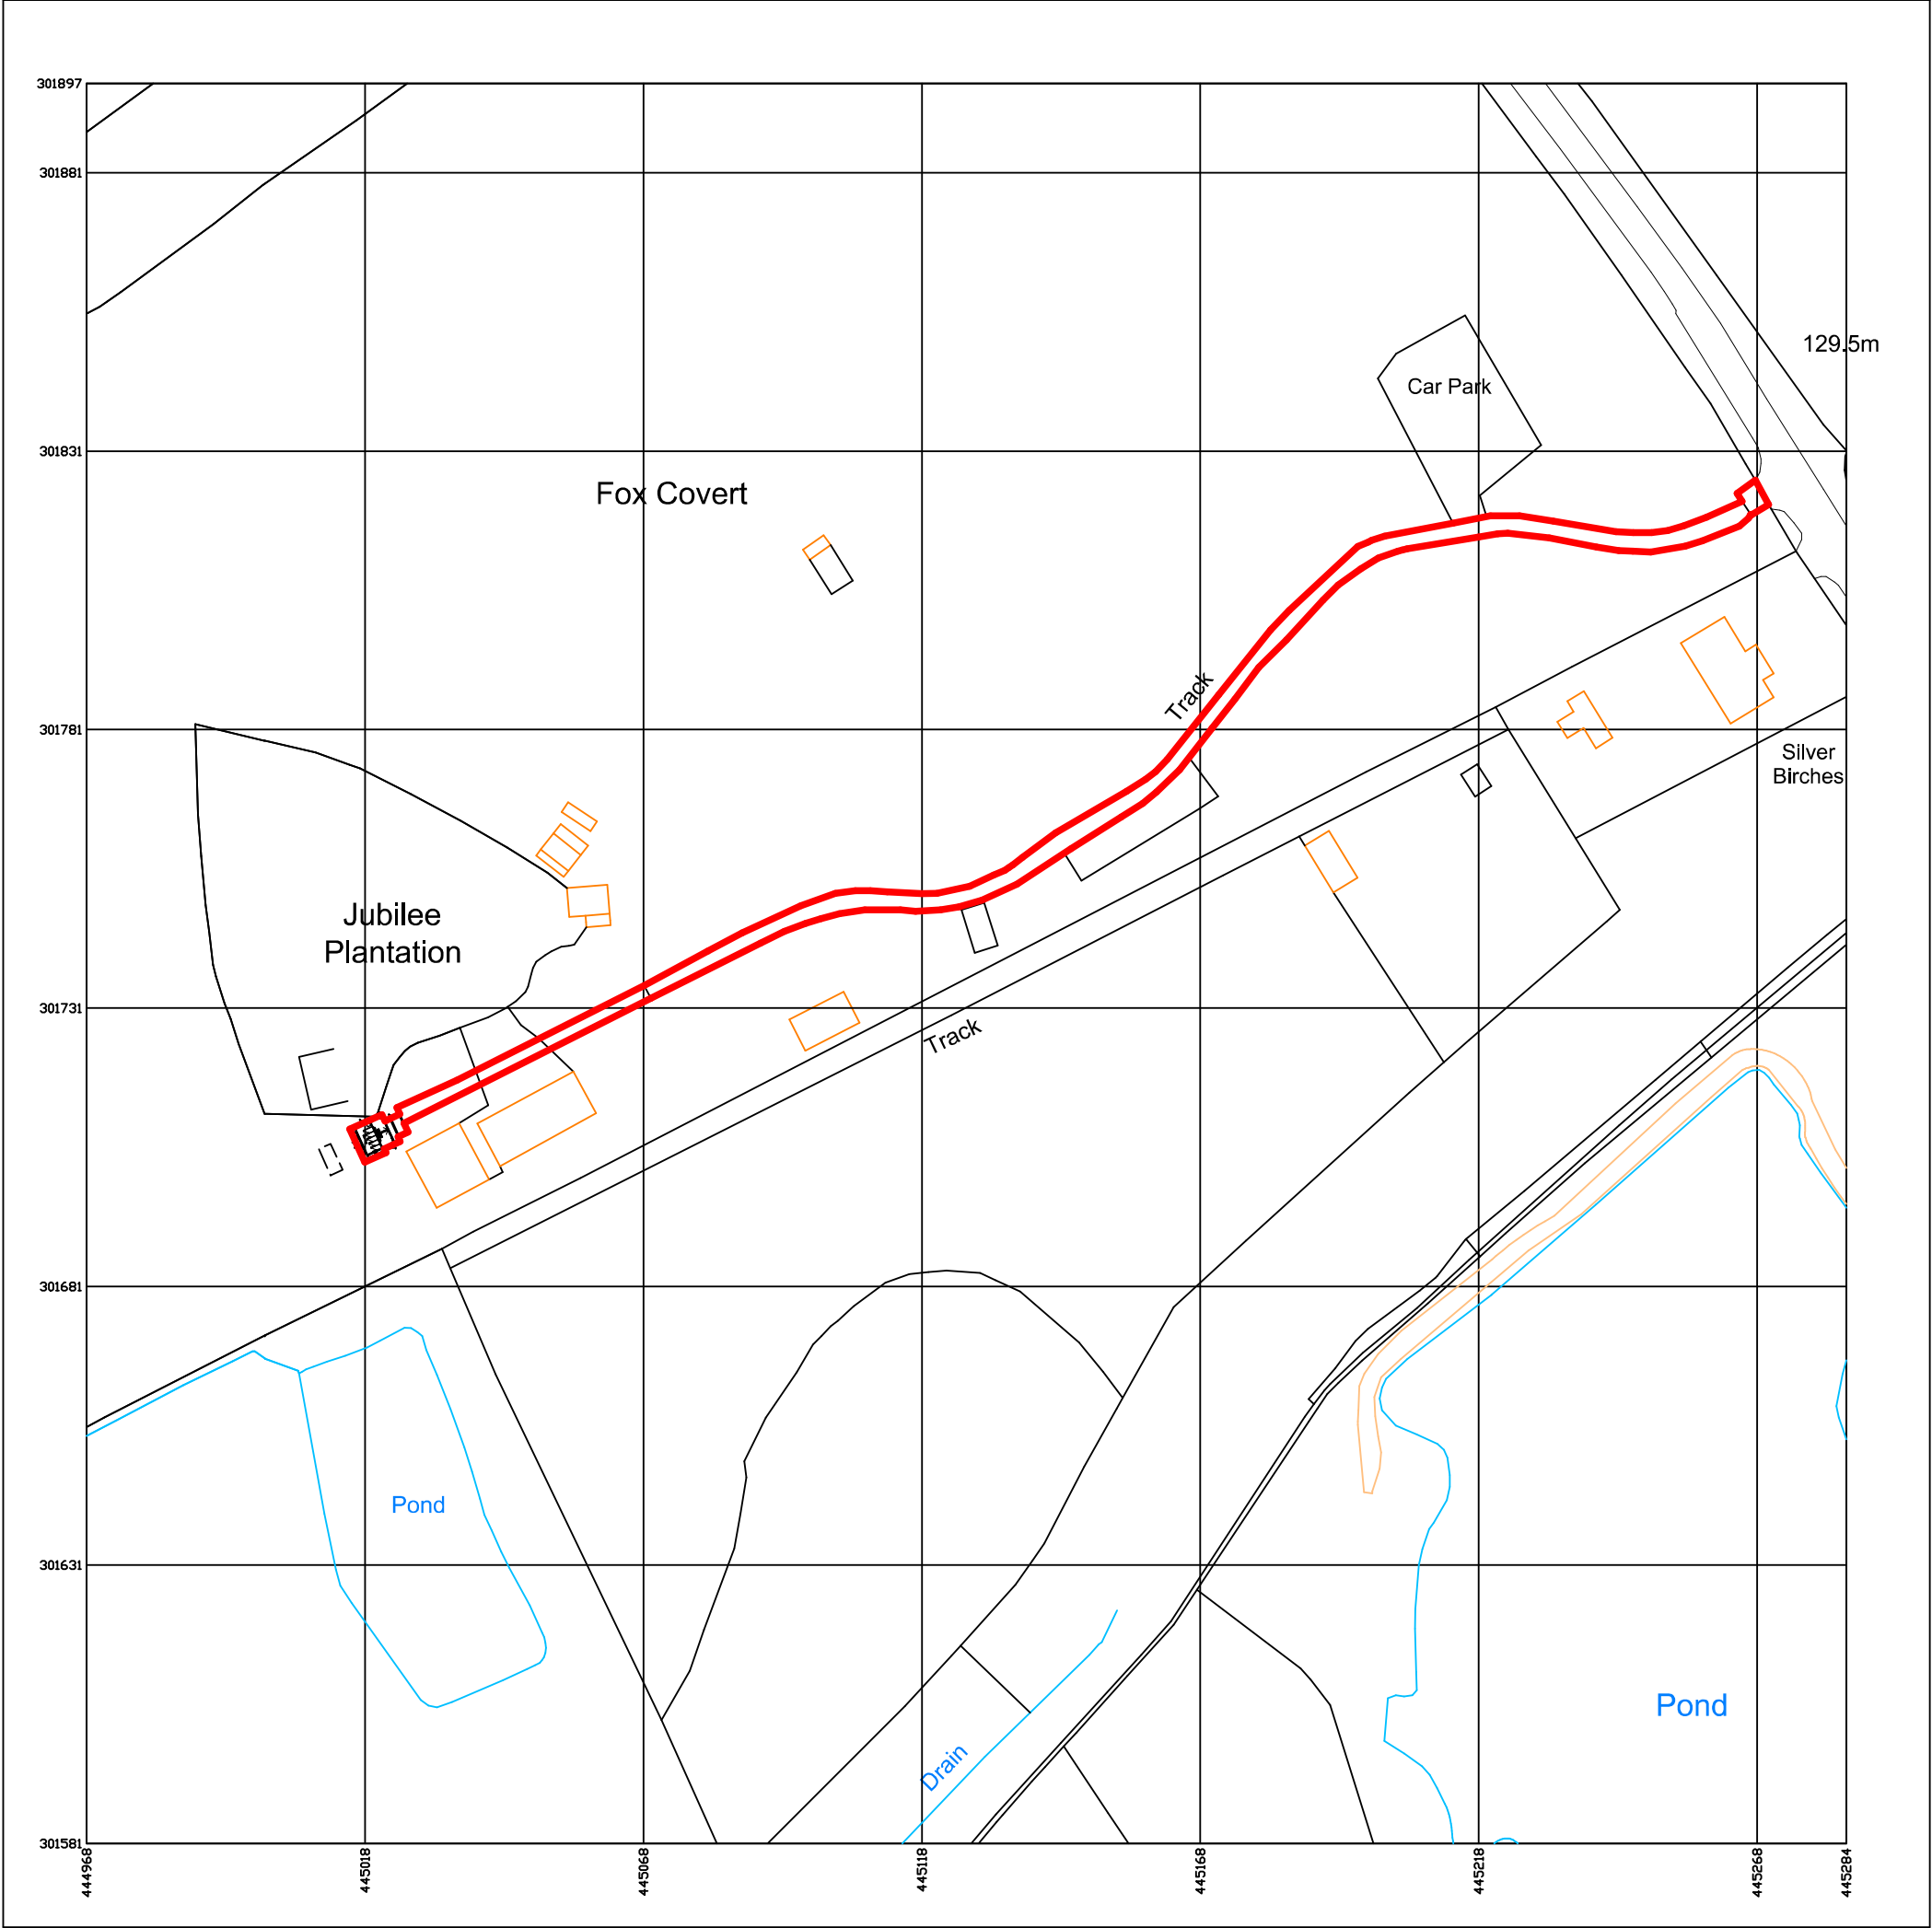

Produced on 13 March 2024 from the Ordnance Survey National Geographic Database and incorporating surveyed revision available at this date.
This map shows the area bounded by 444968 301581,445284 301581,445284 301897,444968 301897,444968 301581
Crown copyright and database rights 2024 OS 100054135. Supplied by copla ltd trading as UKPlanningMaps.com a licensed Ordnance Survey partner (OS 100054135).
Data licence expires 13 March 2025. Unique plan reference: v10e//1072887/1444713

Printed or electronic copies of the plan can be scaled for planning purposes.

This drawing is issued for the sole and exclusive use of the named recipient. Distribution to any third party is on the strict understanding that no liability is accepted by Sturch for any discrepancies, errors or omissions that may be present, and no guarantee is offered as to the accuracy of information shown.
© Crown Copyright 2007. All rights reserved. Licence number 100020449

Rev	Date	Description	By
#	#	#	sAh

Notes
No change to existing car parking on site

sturch
Tel: 07948 382917 e:lsturch@gmail.com

Project
Proposed Staff Toilet Block Extension
Fox Covert Camp Site
Kirkby Mallory

Client
Hinckley and District Scouts

Drawing
Location Plan

Drg No: 01-2432_00 Rev #

Scale 1: 500 UOS @A3 Date 15.03.24