




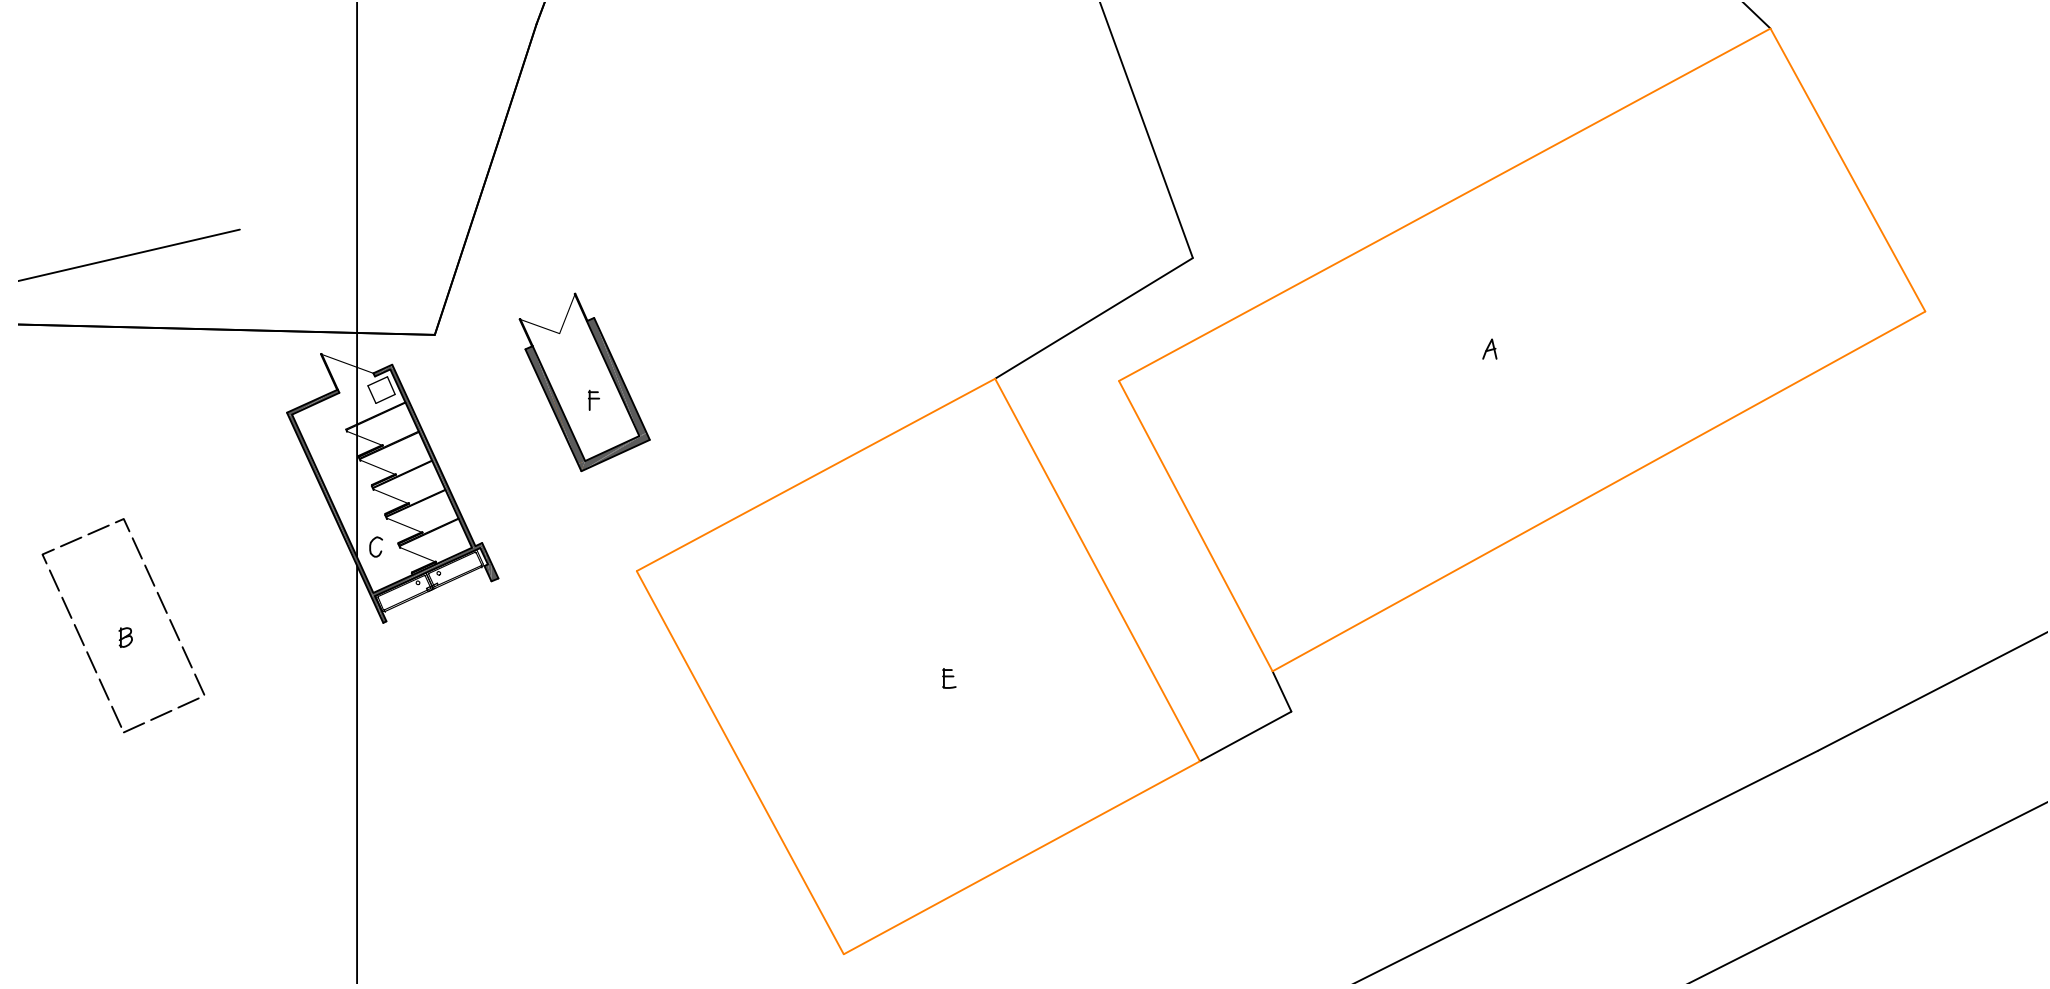

Existing Block Plan

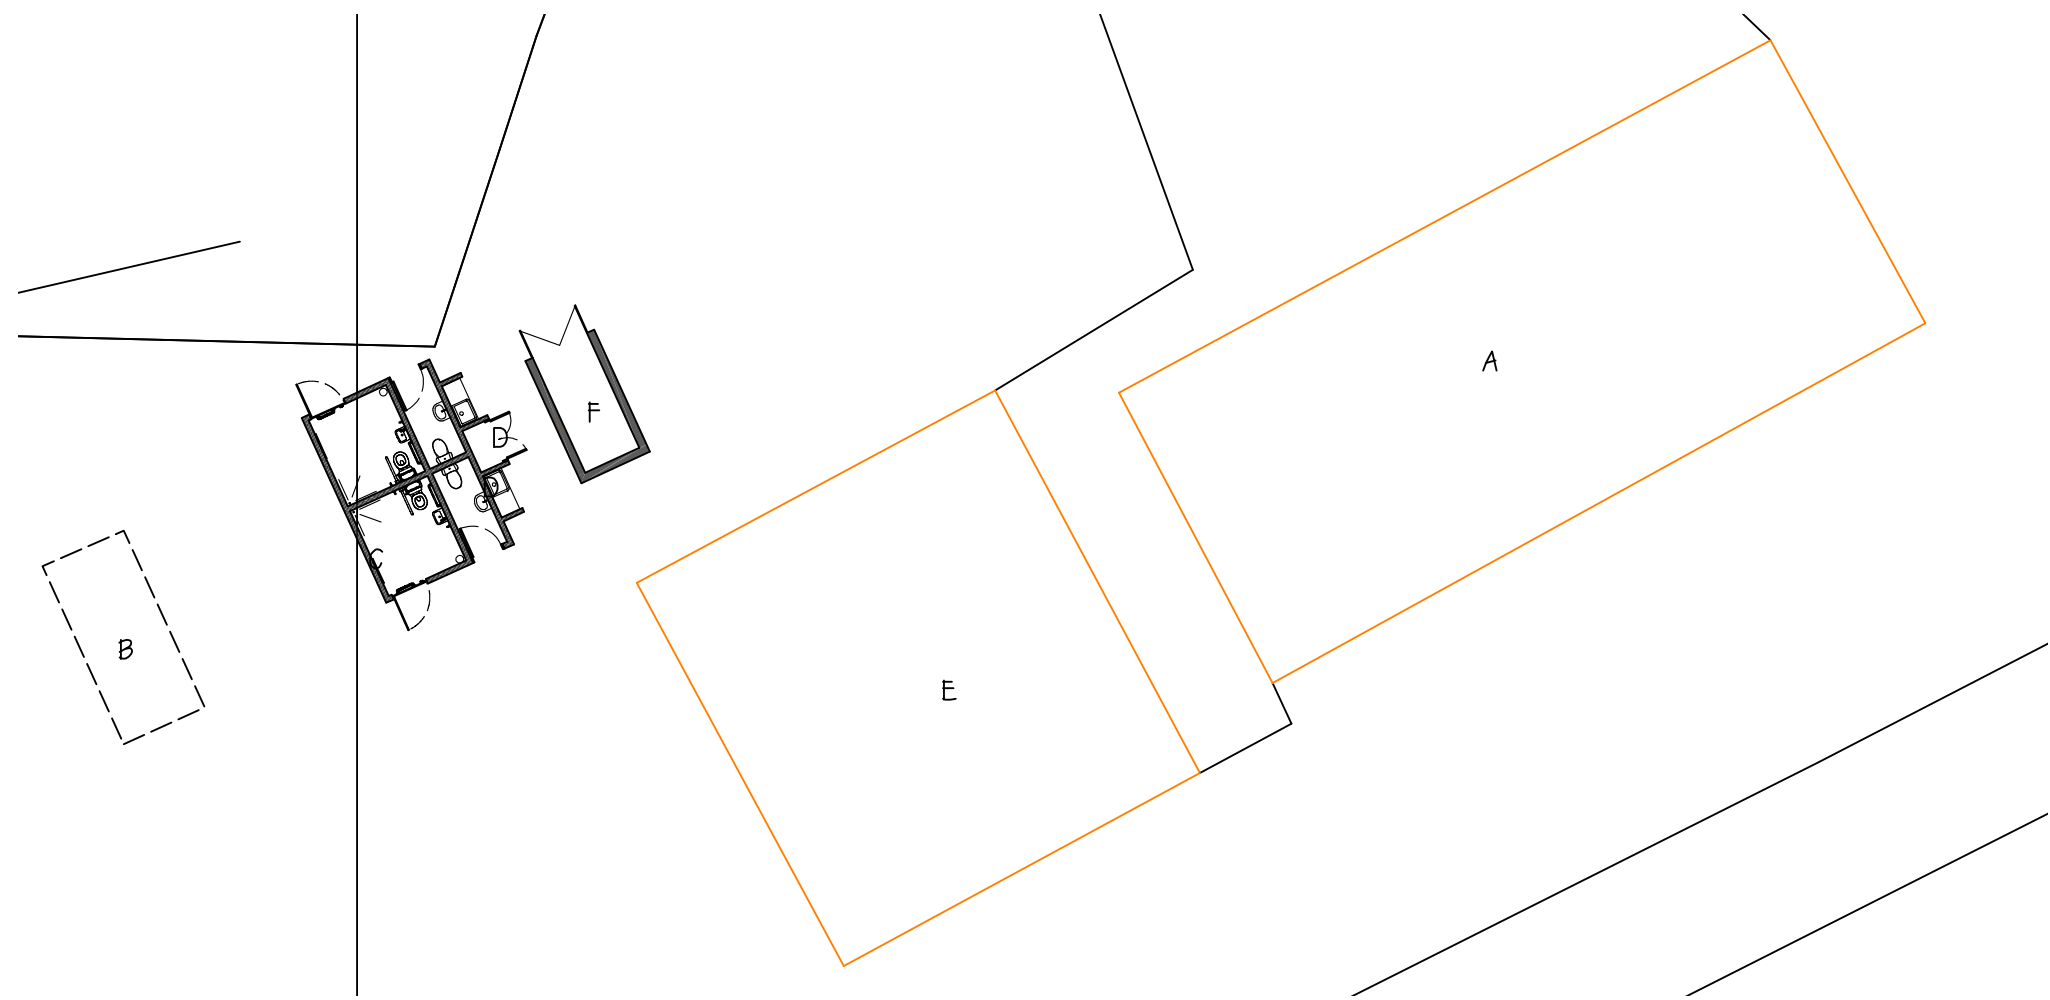

Proposed Block Plan

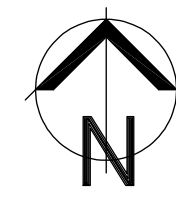

Printed or electronic copies of the plan can be scaled for planning purposes.

This drawing is issued for the sole and exclusive use of the named recipient. Distribution to any third party is on the strict understanding that no liability is accepted by Sturch for any discrepancies, errors or omissions that may be present, and no guarantee is offered as to the accuracy of information shown. © Crown Copyright 2007. All rights reserved. Licence number 100020449

Rev	Date	Description	By
#	#	#	sAh

Notes
No change to existing car parking on site

Legend
A = Wilson Building
B = Septic Tank
C = Leaders Toilet Block
D = Extension
E = Childrens Toilet and Showers
F = Water Tower



Tel: 07948 382917 e:1sturch@gmail.com

Project
Proposed Staff Toilet Block Extension
Fox Covert Camp Site
Kirkby Mallory

Client
Hinckley and District Scouts

Drawing
Existing and Block Plans

Drg No: 02-2432_00 Rev #

Scale 1: 200 UOS @A3 Date 15.03.24