



Rev	Date	Description	By
A	23.05.24	Existing toilet removed	sAh
B	29.05.24	Plan amended	sAh
C	13.06.24	Plan amended	sAh

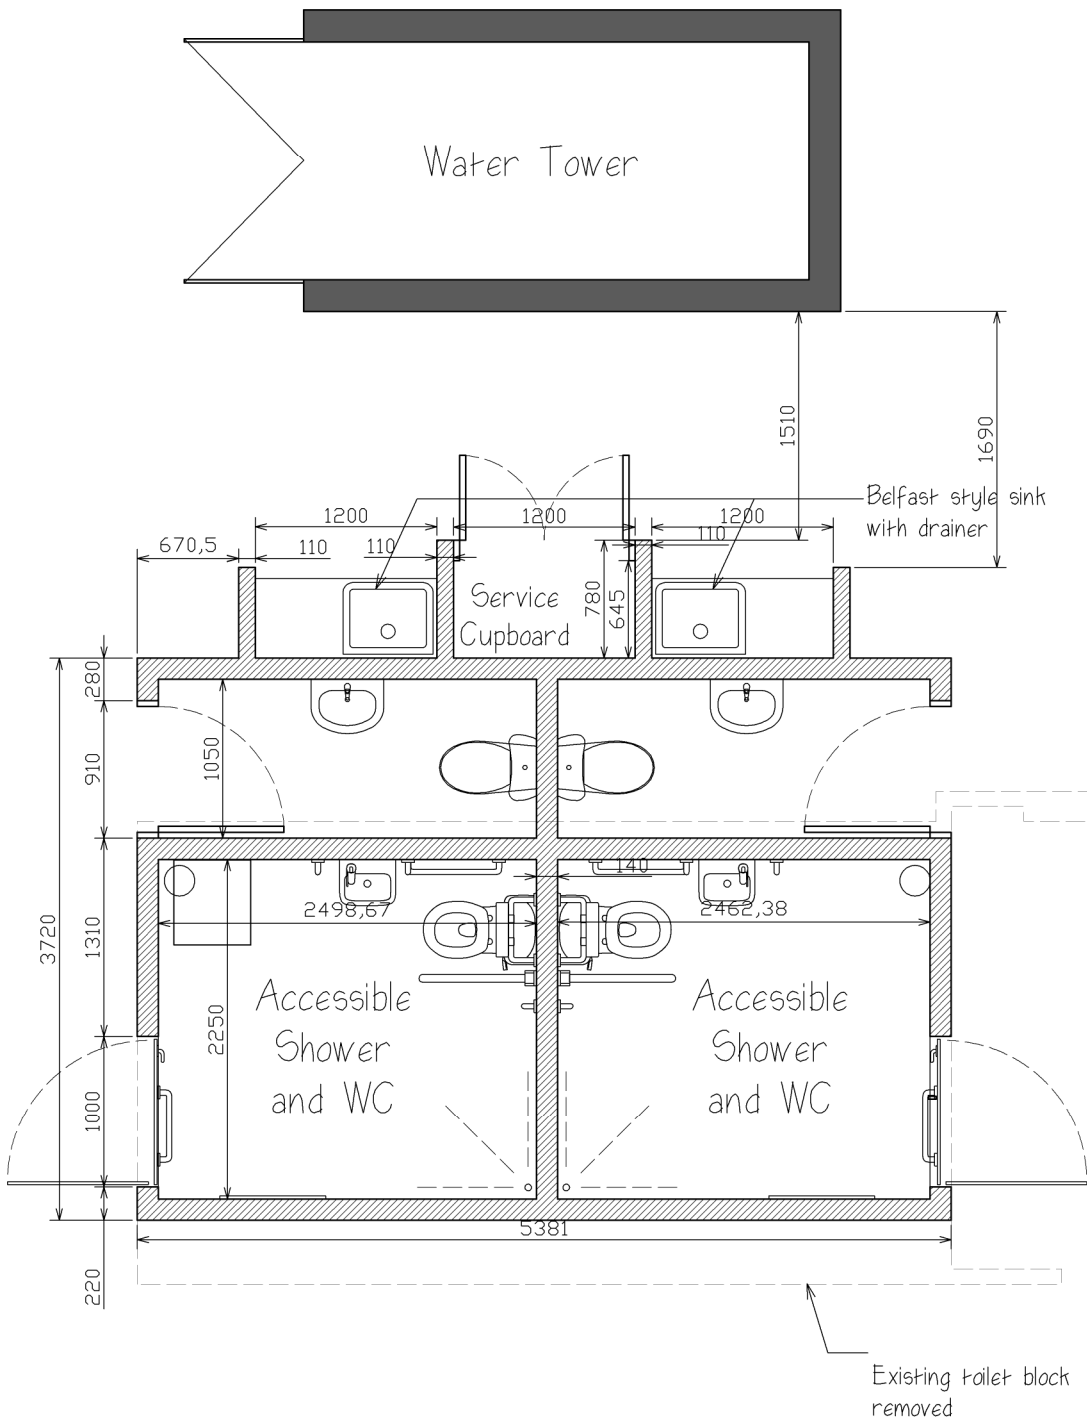


Floor Plan

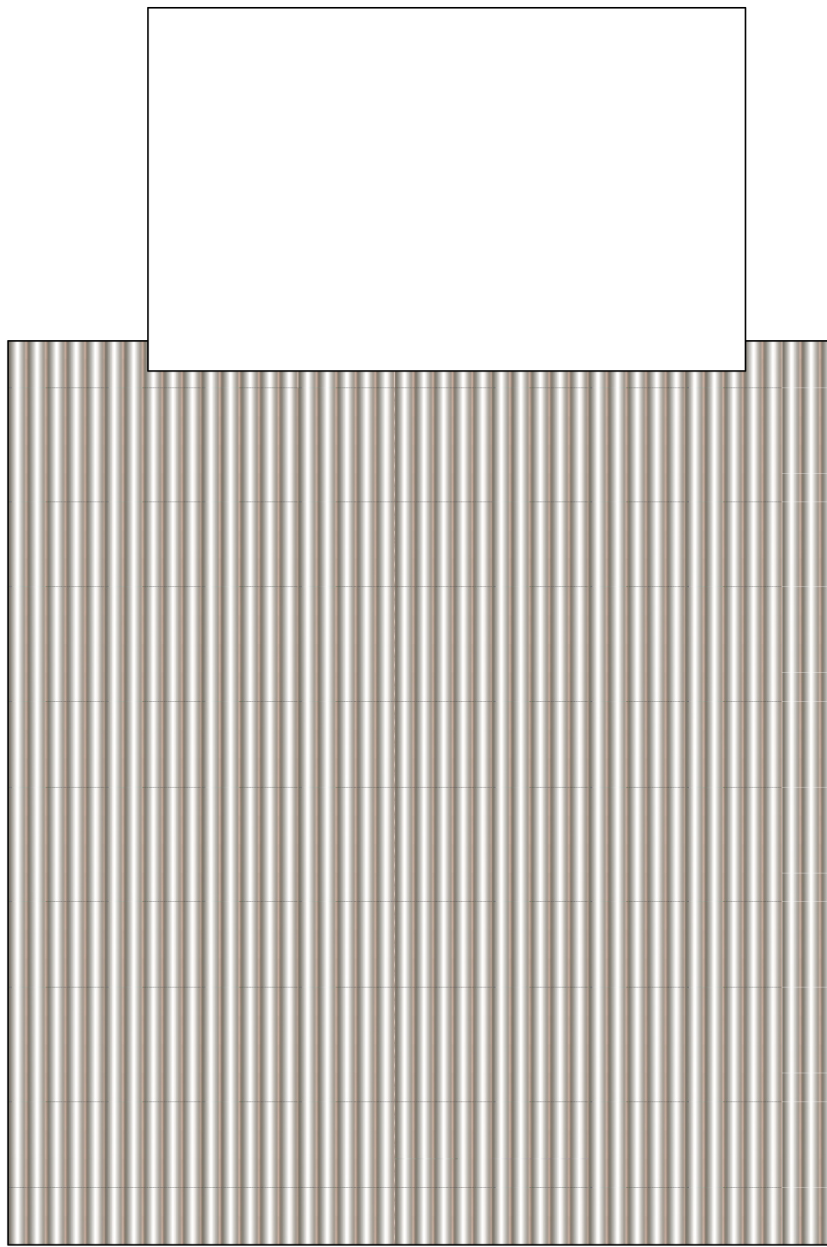


Roof Plan




NORTH WEST ELEVATION

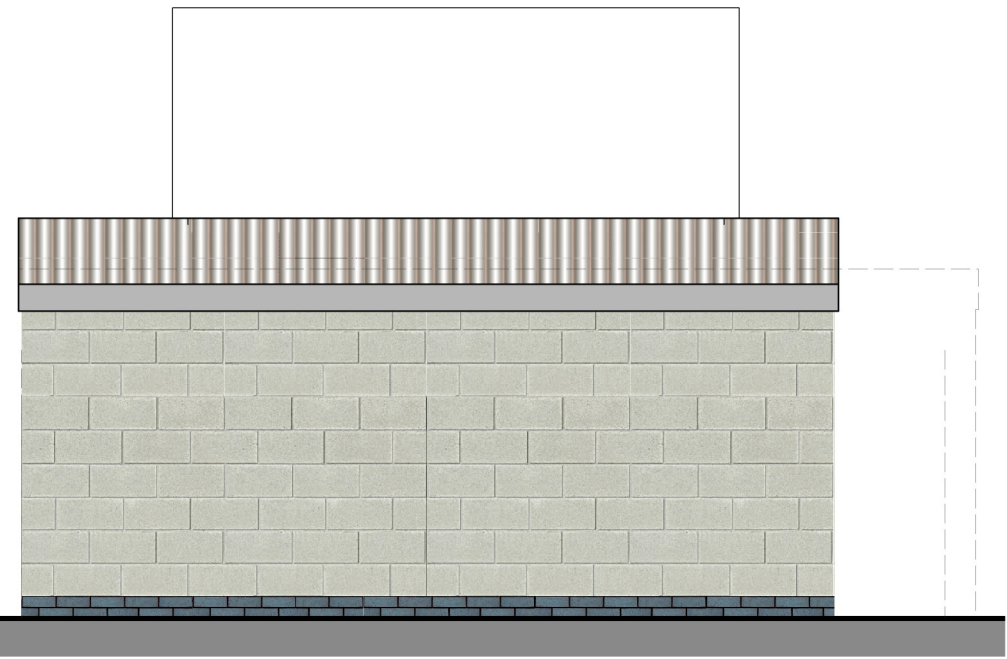

SOUTH WEST ELEVATION

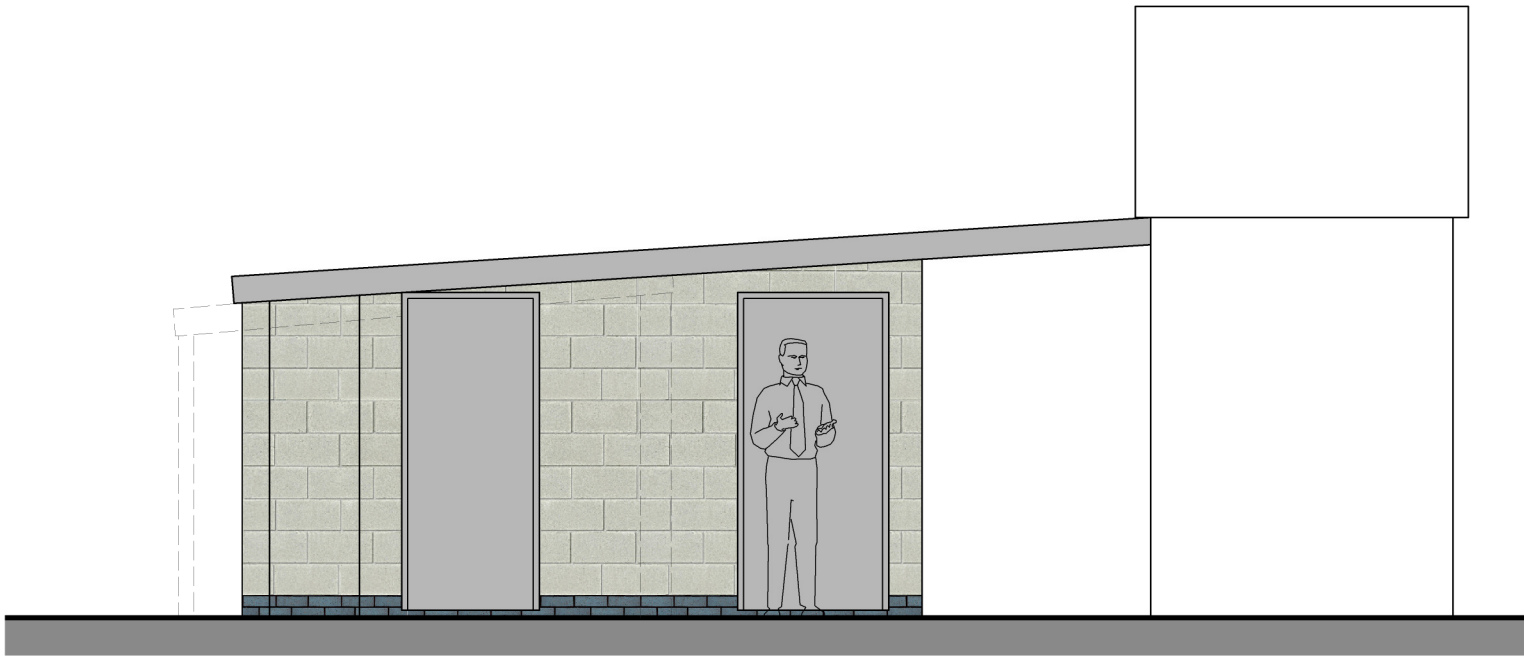

SOUTH EAST ELEVATION

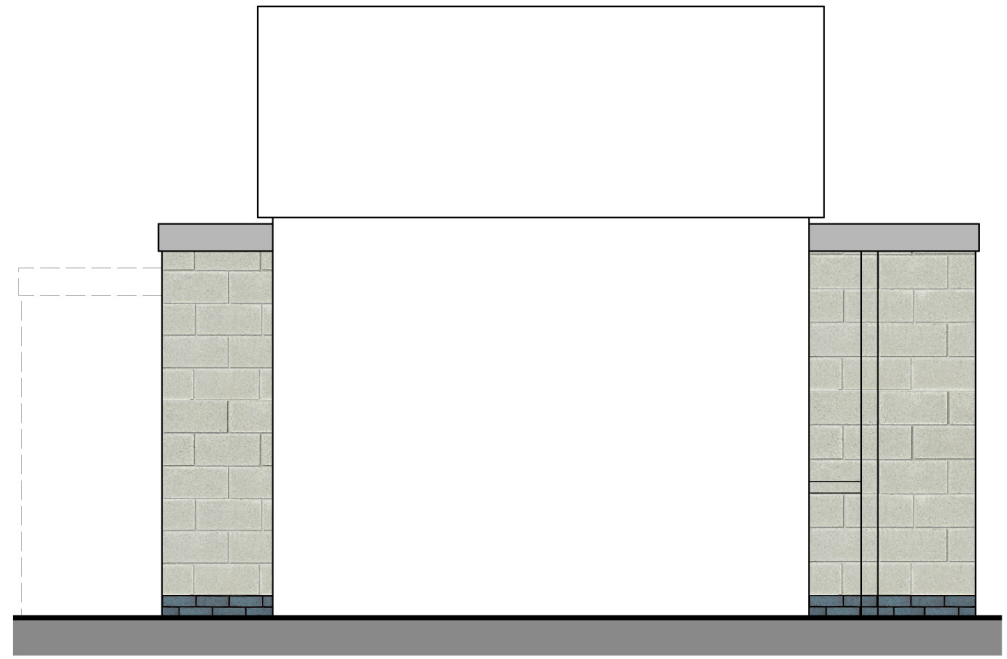

NORTH EAST ELEVATION



NORTH EAST ELEVATION
(In front of water tower)

Notes

