©Crown Copyright
All rights reserved
License number AR 100018741

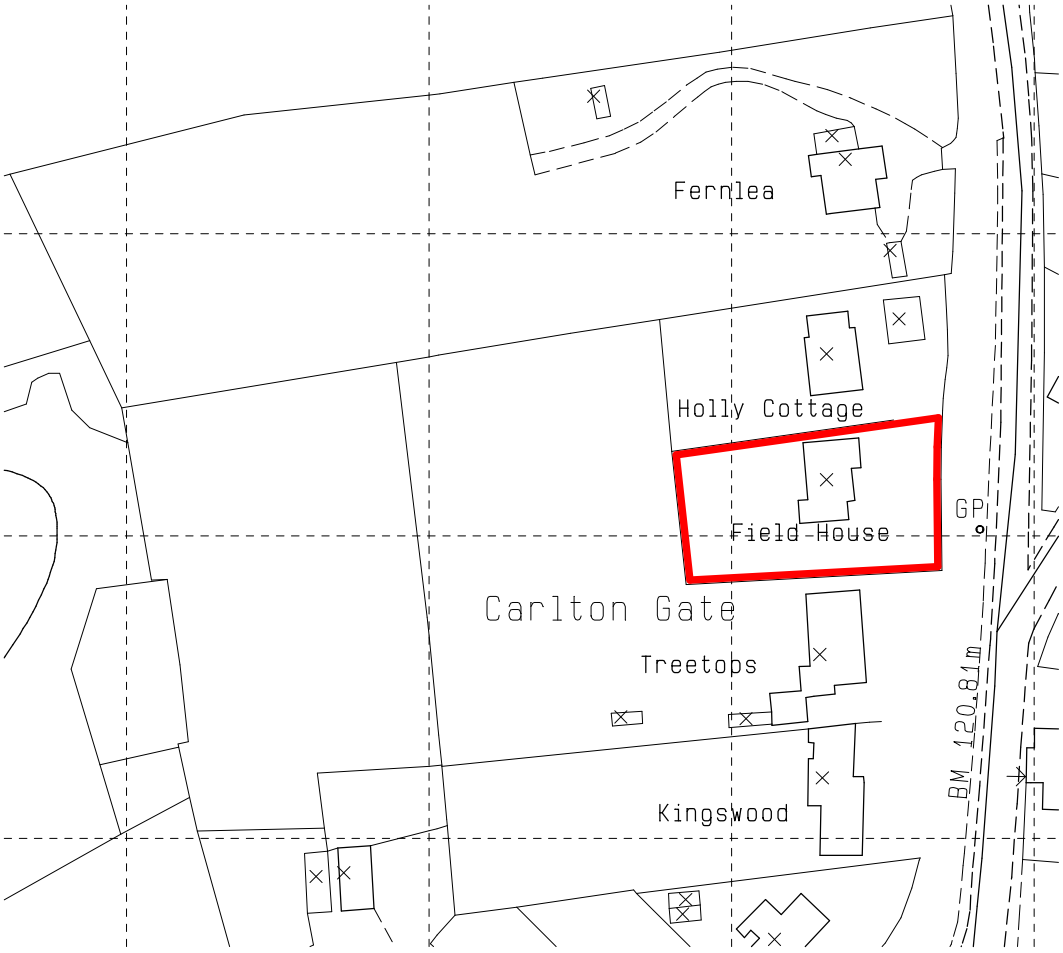

S A V A G E H A Y W A R D
A R C H I T E C T S
19 Station Rd Hinckley, Leicstershire, LE10 1AW, 01455 635665, FAX- 01455 618971

Client	Mr & Mrs Axtell		Drawing O/S Plan	
Project	Proposed Exts & Alts Barton Road Carlton	Auth LJW	Date Oct 2008	Drawing No -
		Scale 1 : 1250	Job No 07/105	

THIS DRAWING IS THE COPYRIGHT OF SAVAGE HAYWARD REPRODUCTION IN ANY FORM OF WHOLE OR PART IS FORBIDDEN WITHOUT PRIOR WRITTEN PERMISSION OF THE COPYRIGHT HOLDER DO NOT SCALE FROM DRAWING AND ONLY FIGURE DIMENSIONS ARE TO BE USED