Tesco Stores Limited
Hawley Road
Hinckley

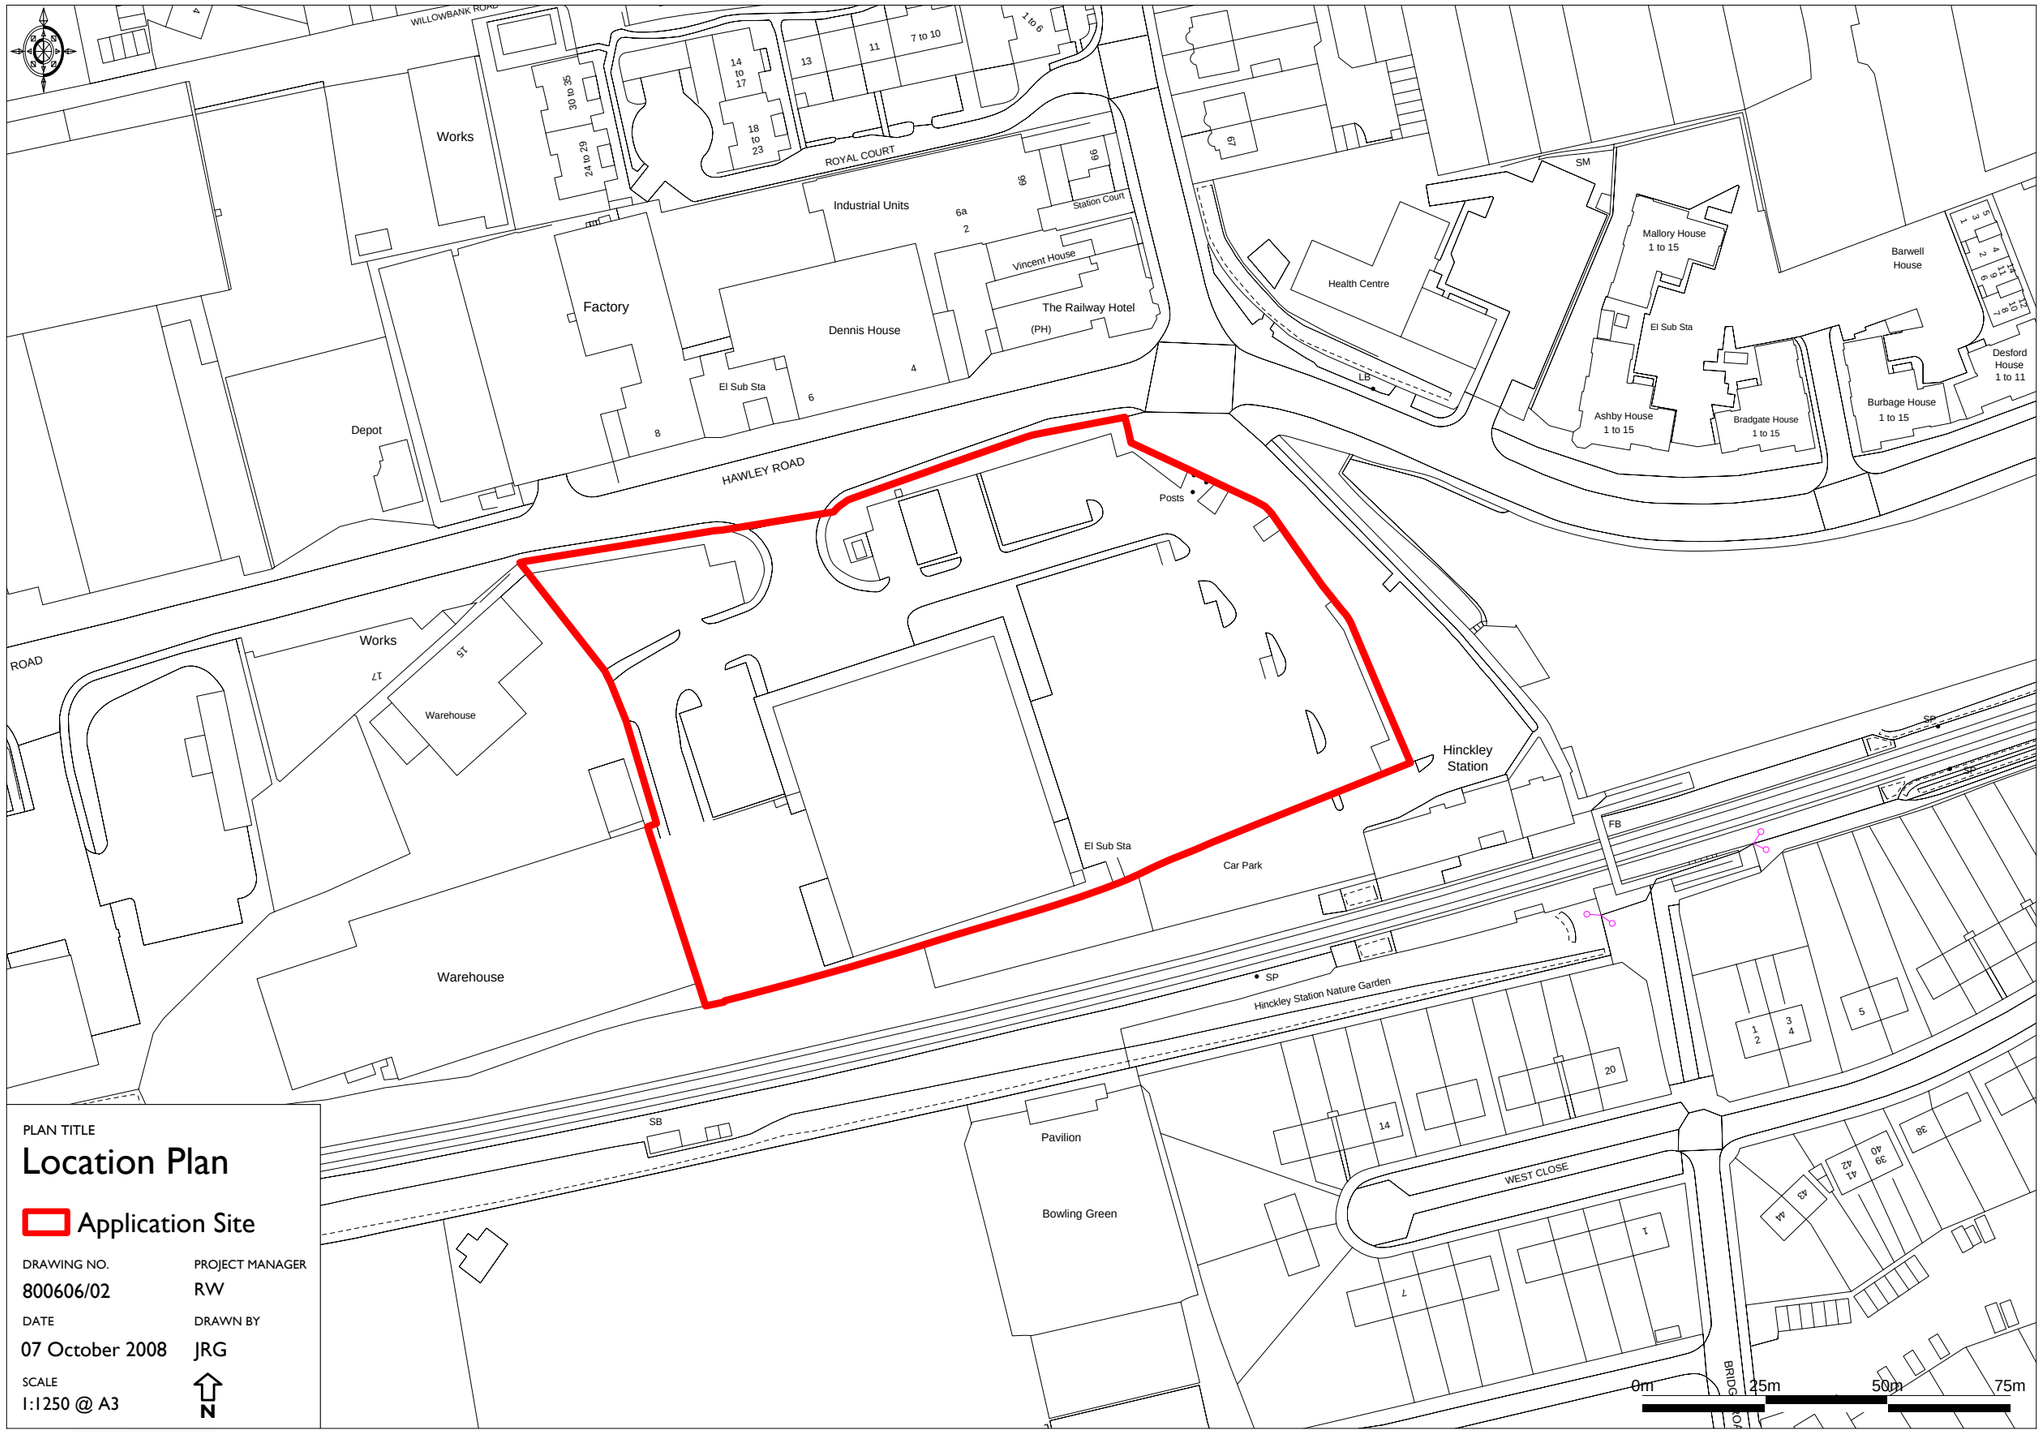

PLAN TITLE

Location Plan

Application Site

DRAWING NO.	PROJECT MANAGER
800606/02	RW
DATE	DRAWN BY
07 October 2008	JRG
SCALE	N
1:1250 @ A3	

Enabled by Ordnance Survey © Crown Copyright 2008. All rights reserved. Licence number 100020449. Plotted Scale - 1:1250