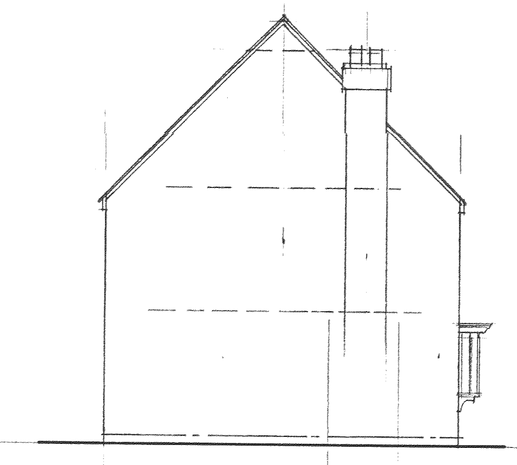

prop: side elev to no 204



ex: front elevation

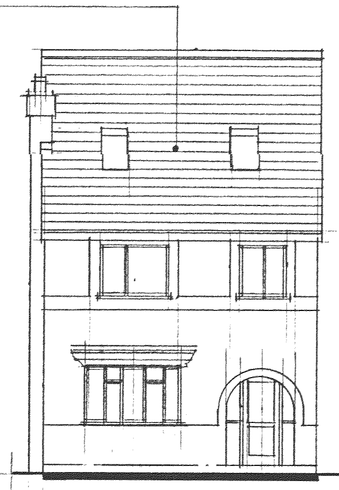

prop: front elevation

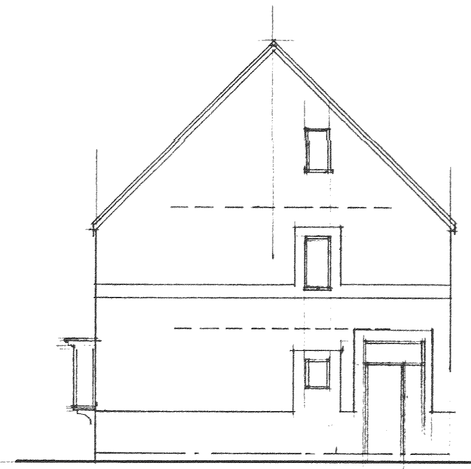

prop: side elev to no 200



prop: rear elev:

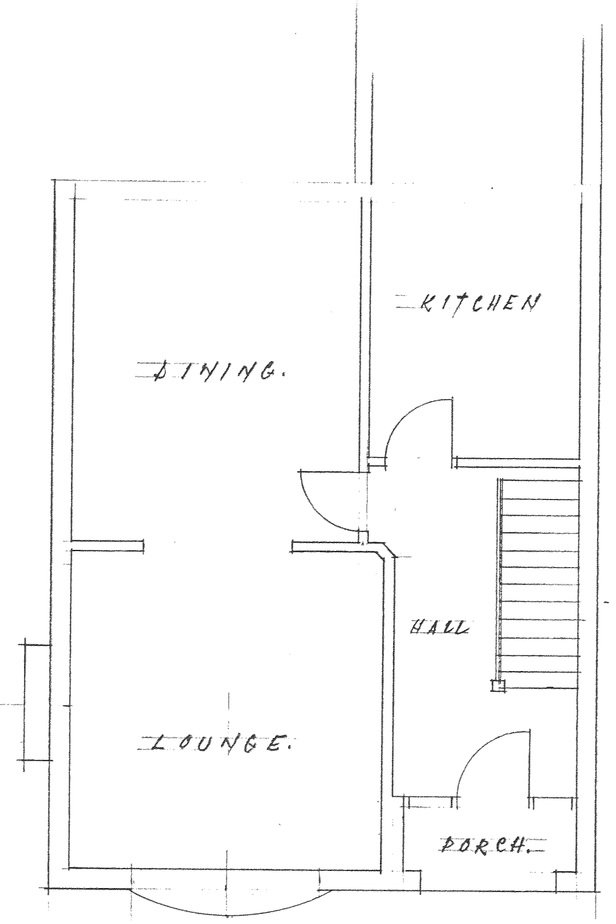

ex: ground floor

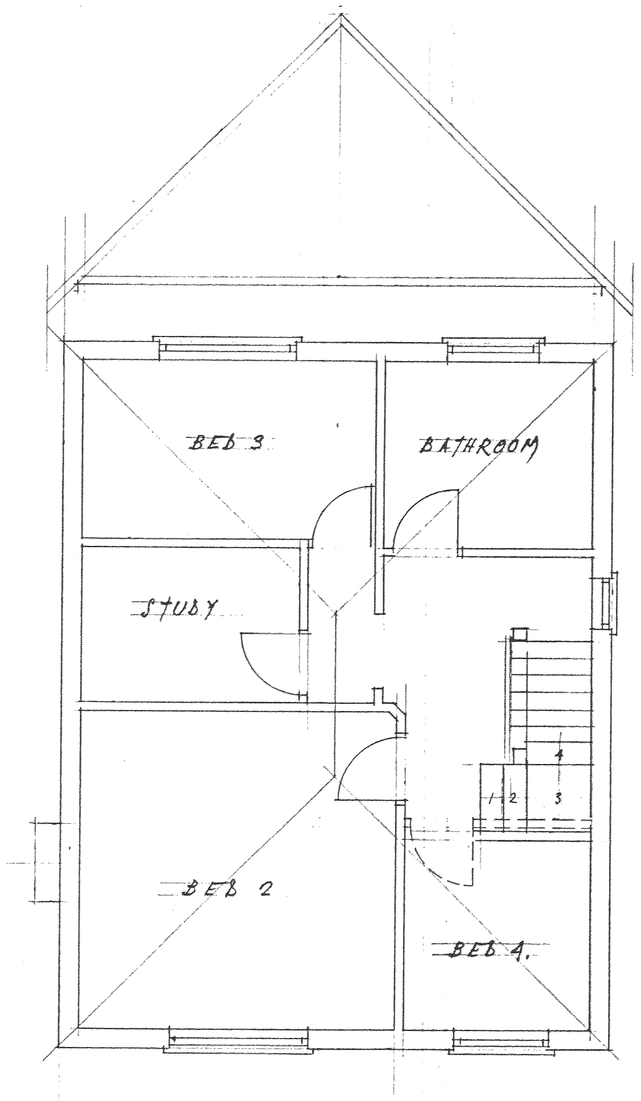

FIRST FLOOR alterations

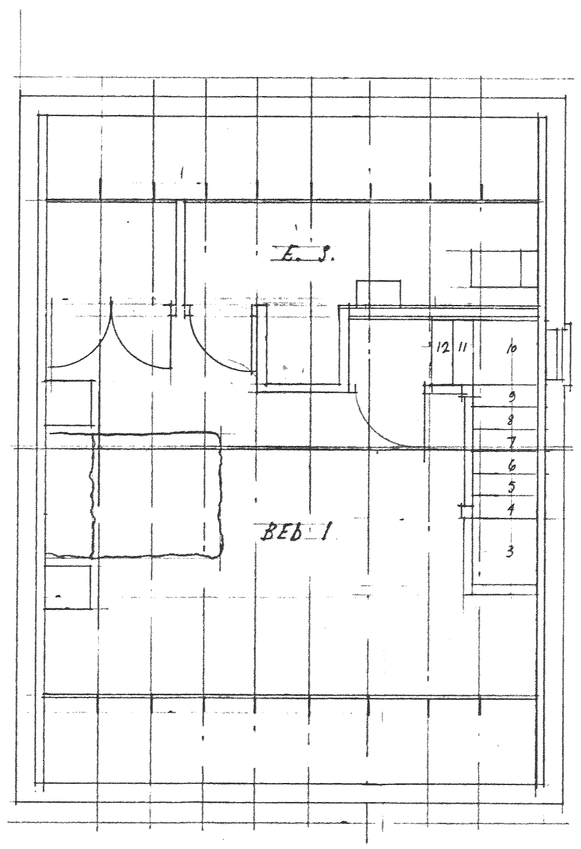

PROPOSED SECOND FLOOR

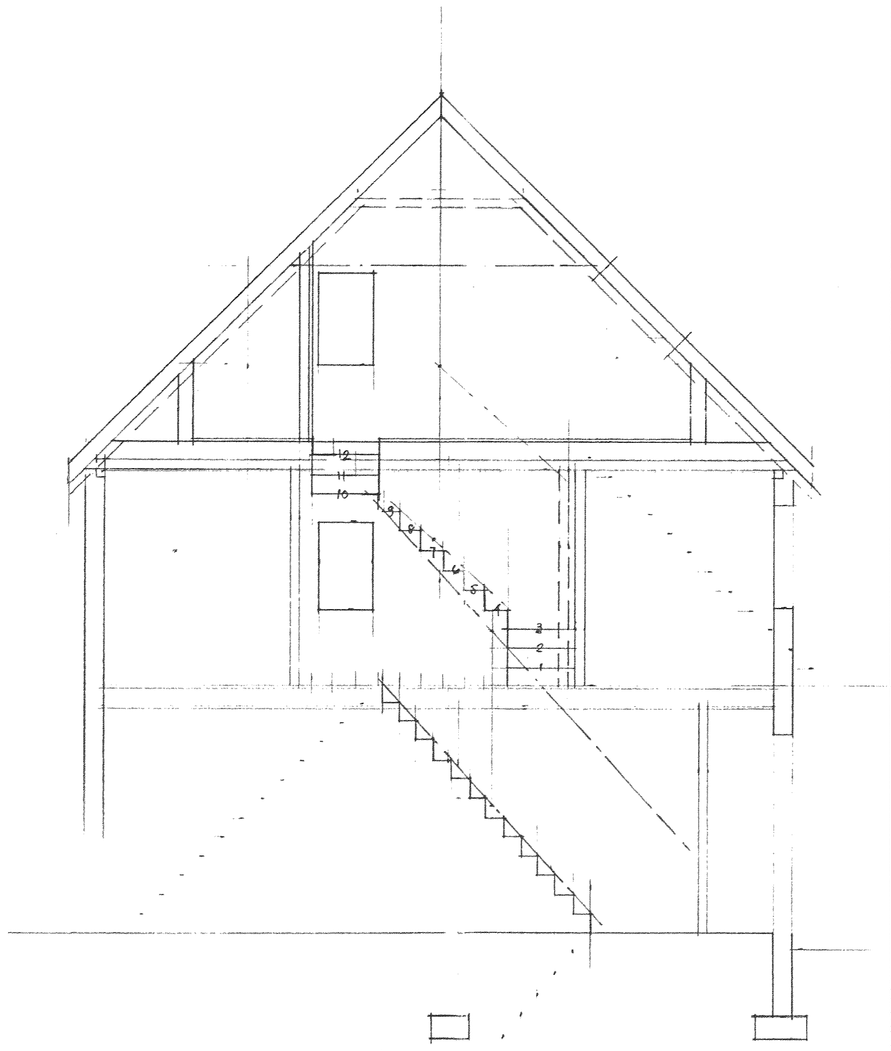

CROSS SECTION

NOTES:
All dimensions must be checked on site and not scaled from this drawing.

25 floor
200 truss.
100 plate
12.5.

2490.

2777.5

13 min = 213.

A		
	Date	Revisions

© copyright

DEVELOPMENT SERVICES
19 NOV 2008
RECEIVED

Client
MR A. MAYNE.

Job Title
202, HINCKLEY ROAD,
EARL SHILTON,
LEICS.

Drawing Title
PROPOSED GABLE ROOF
TO PROVIDE ROOM WITHIN
ROOF SPACE.

445863.

Scale 1:50 & 1:100.

Date NOV 2008 | Drawn by B.J. WILKINSON

PP 601122

Drg. No. 4156. | Rev.

JOHN E. WRIGHT 526657

1 print

594 x 841mm A1