Ordnance Survey®

OS Sitemap®

DEVELOPMENT SERVICES
- 8 DEC. 2008
RECEIVED

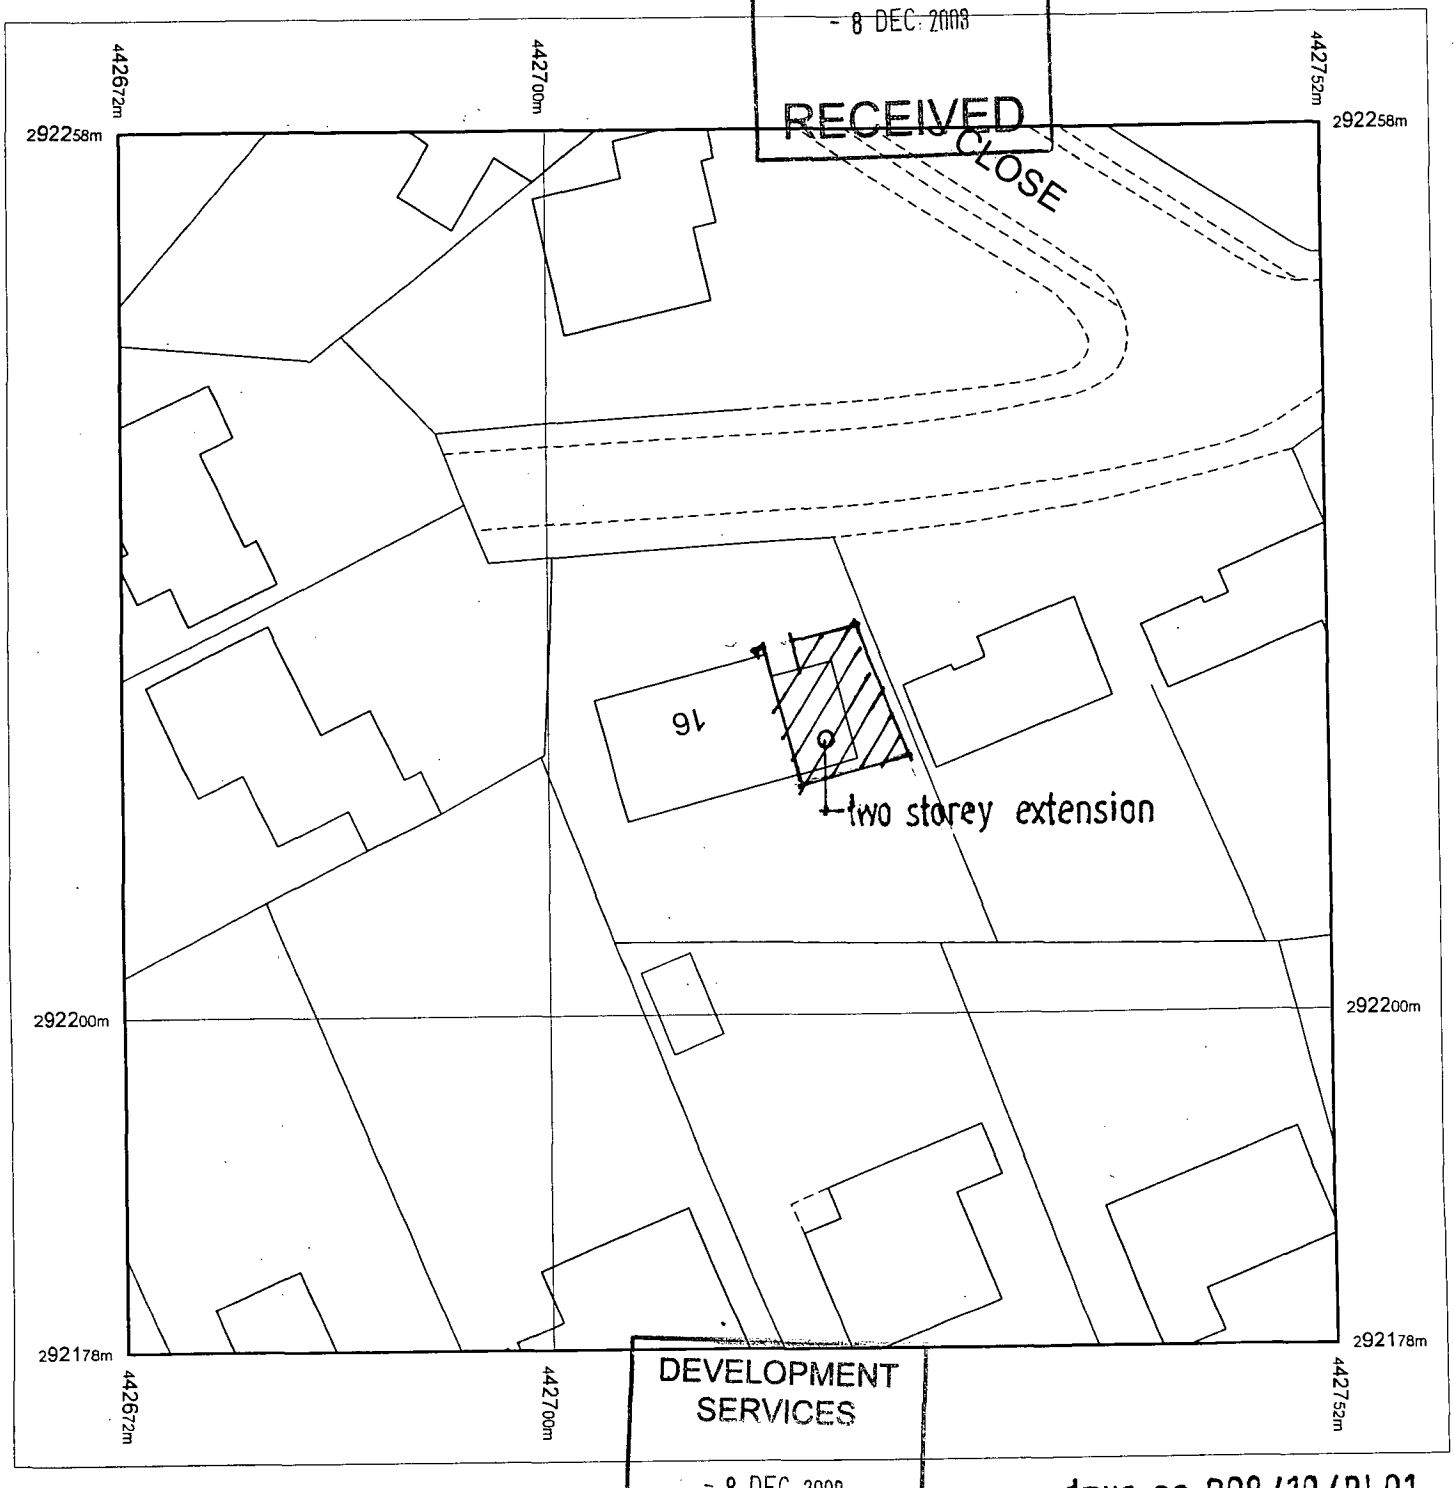

DEVELOPMENT SERVICES
- 8 DEC. 2008
RECEIVED

drwg no B08/10/BL01

Produced 02.08.2008 from the Ordnance Survey National Geographic Database and incorporating surveyed revision available at this date. © Crown Copyright 2008.

Reproduction in whole or part is prohibited without the prior permission of *Ordnance Survey*.

Ordnance Survey, the OS Symbol and OS Sitemap are registered trademarks of Ordnance Survey, the national mapping agency of Great Britain.

The representation of a road, track or path is no evidence of a right of way.

The representation of features as lines is no evidence of a property boundary.

Part or all of this OS Sitemap is enlarged from *mapping* produced at one or more of the following scales: 1:1250, 1:2500, 1:10000.

Metres
0 5 10 15 20

Scale 1:500

Supplied by: **Copyshop (Hinckley)**
Serial number: 00035300
Centre coordinates: 442711.63 292218

Further information can be found on the OS Sitemap Information leaflet or the Ordnance Survey web site: www.ordnancesurvey.co.uk

16 Johns Close

Burbage

Hinckley

Leicestershire