

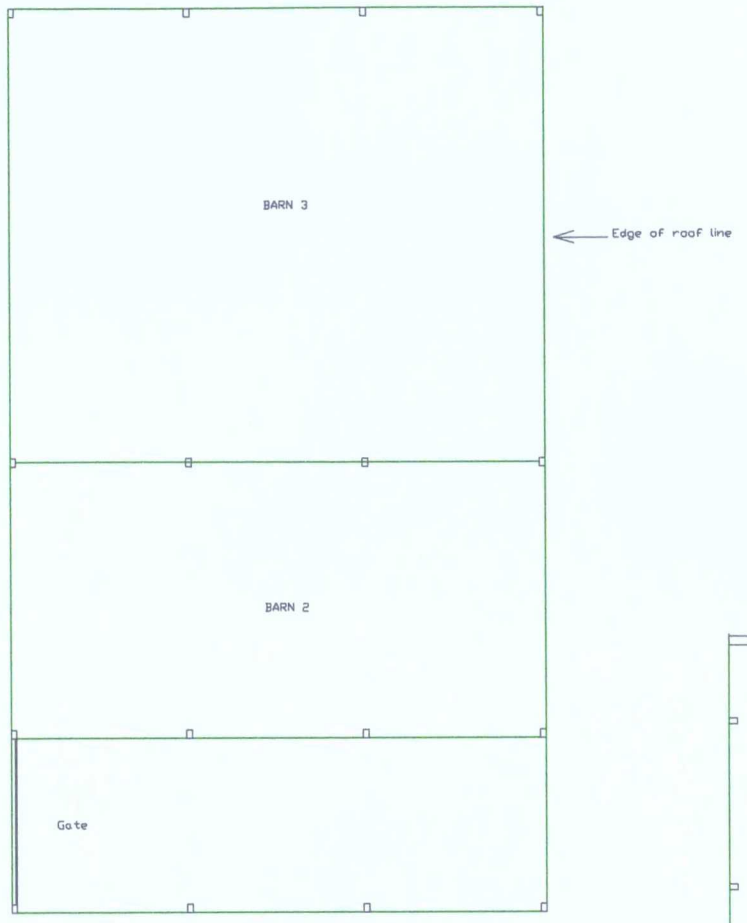


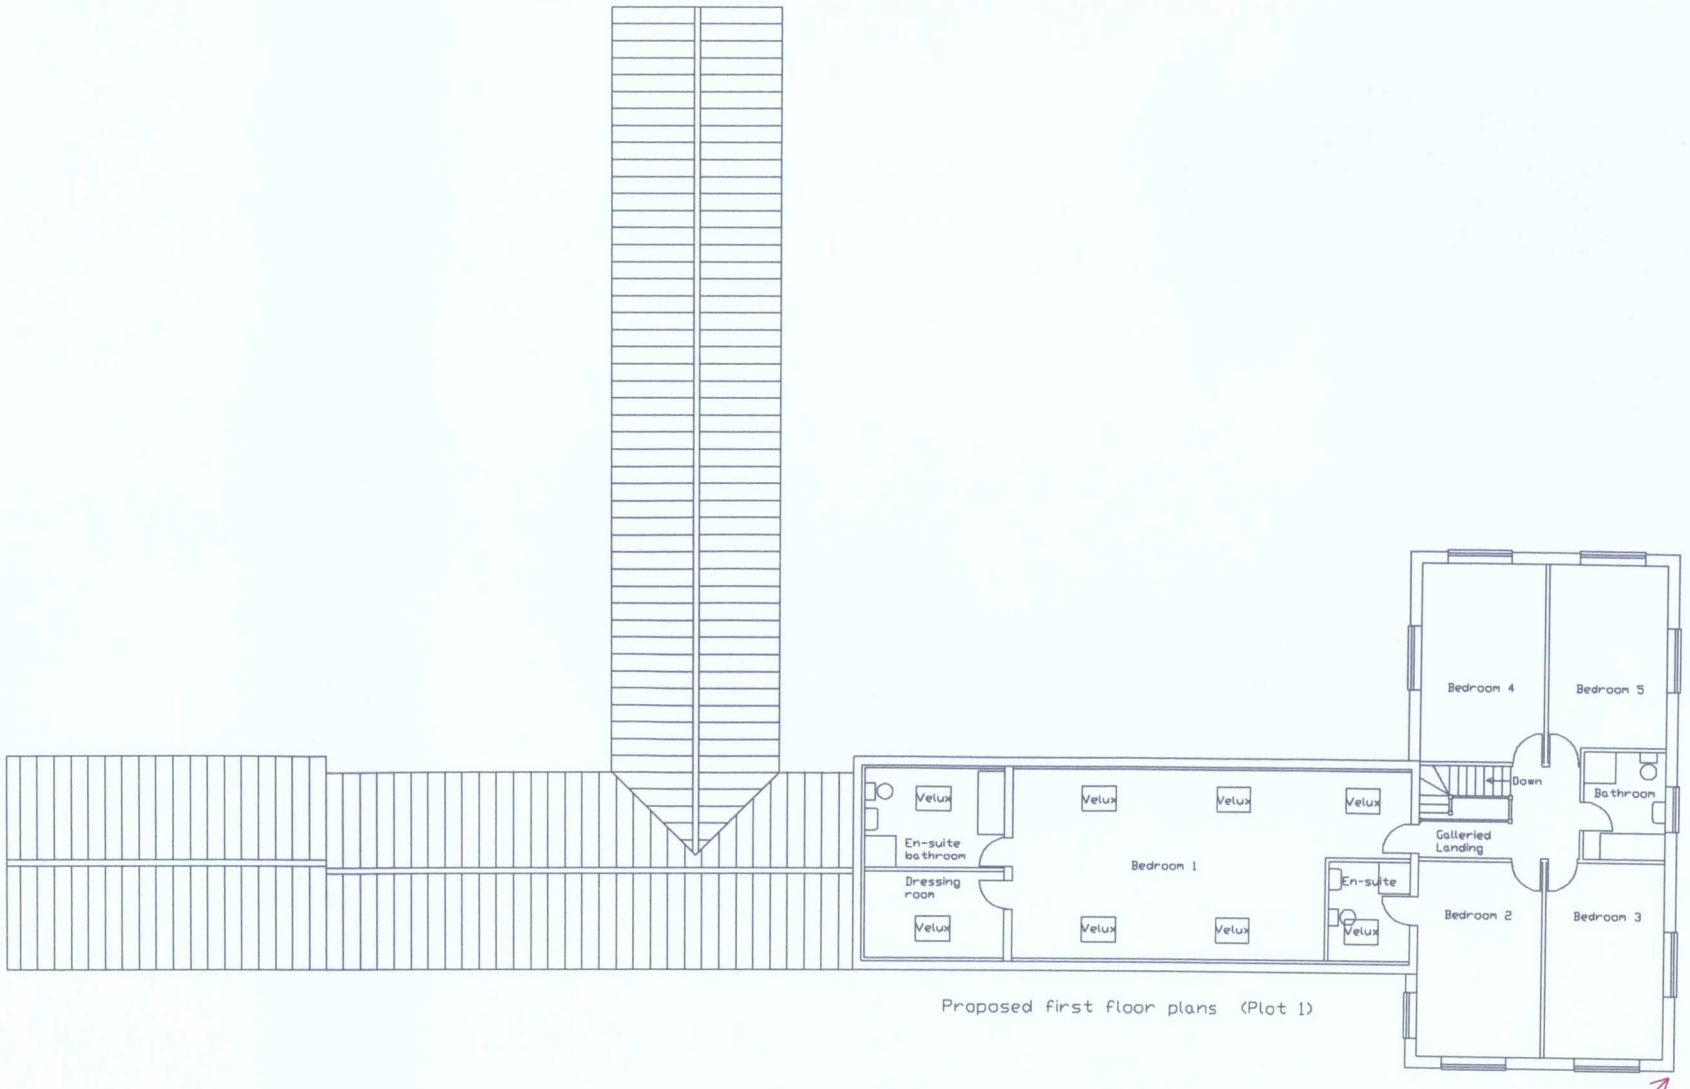

Proposed first floor plans (Plot 1)

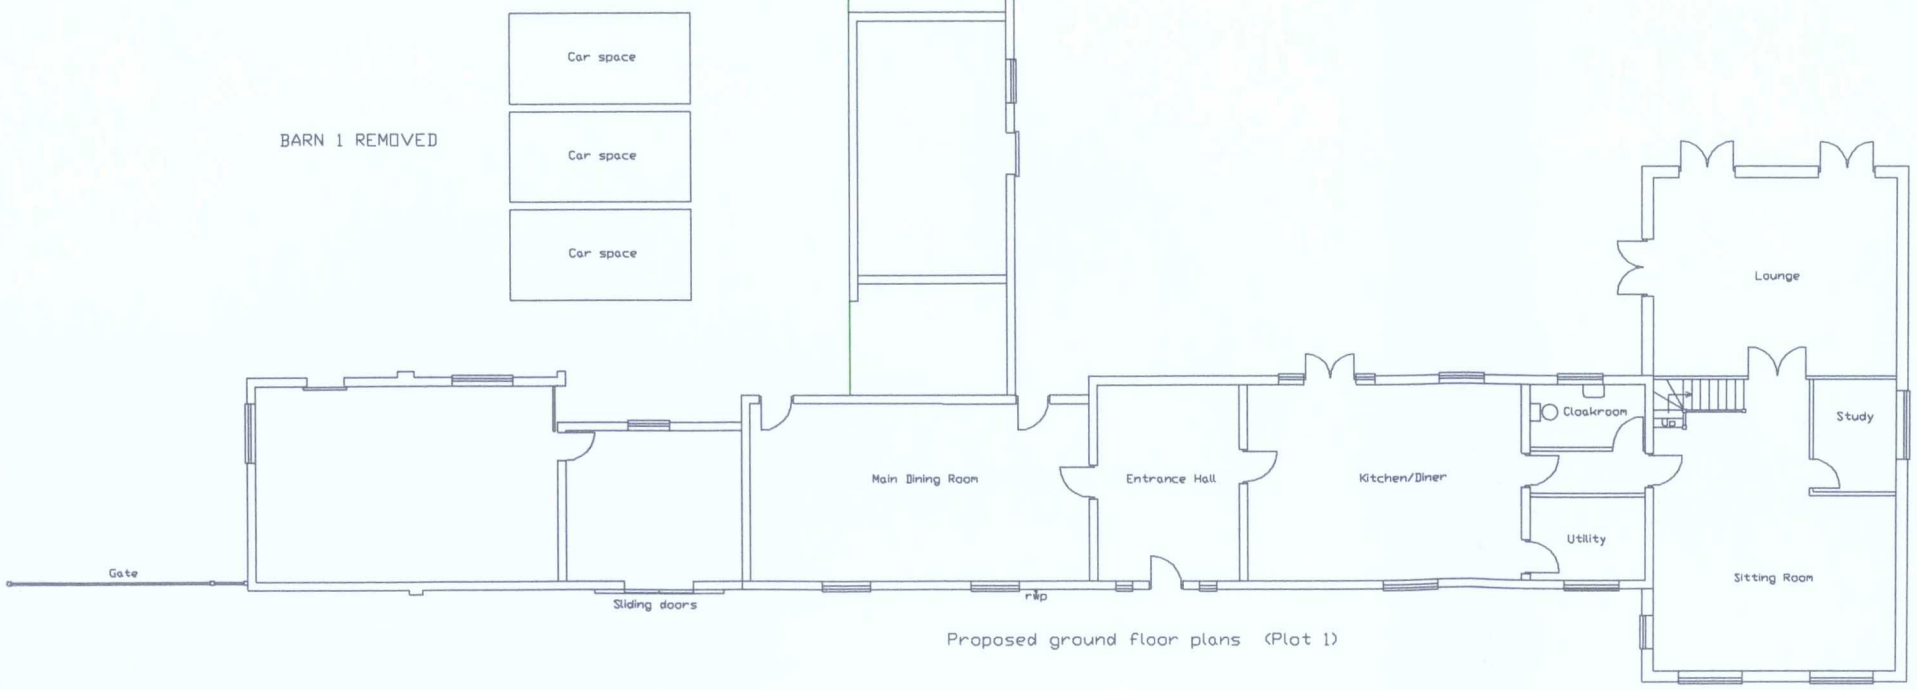

Proposed ground floor plans (Plot 1)

DEVELOPMENT SERVICES
26 AUG 2010
RECEIVED

GARLAND LANE FARM, NEWBOLD HEATH

© Copywright

PROPOSED FLOOR PLANS (PLOT 1)

15th AUGUST 2010

SCALE 1:200