


01. Proposed Elevations

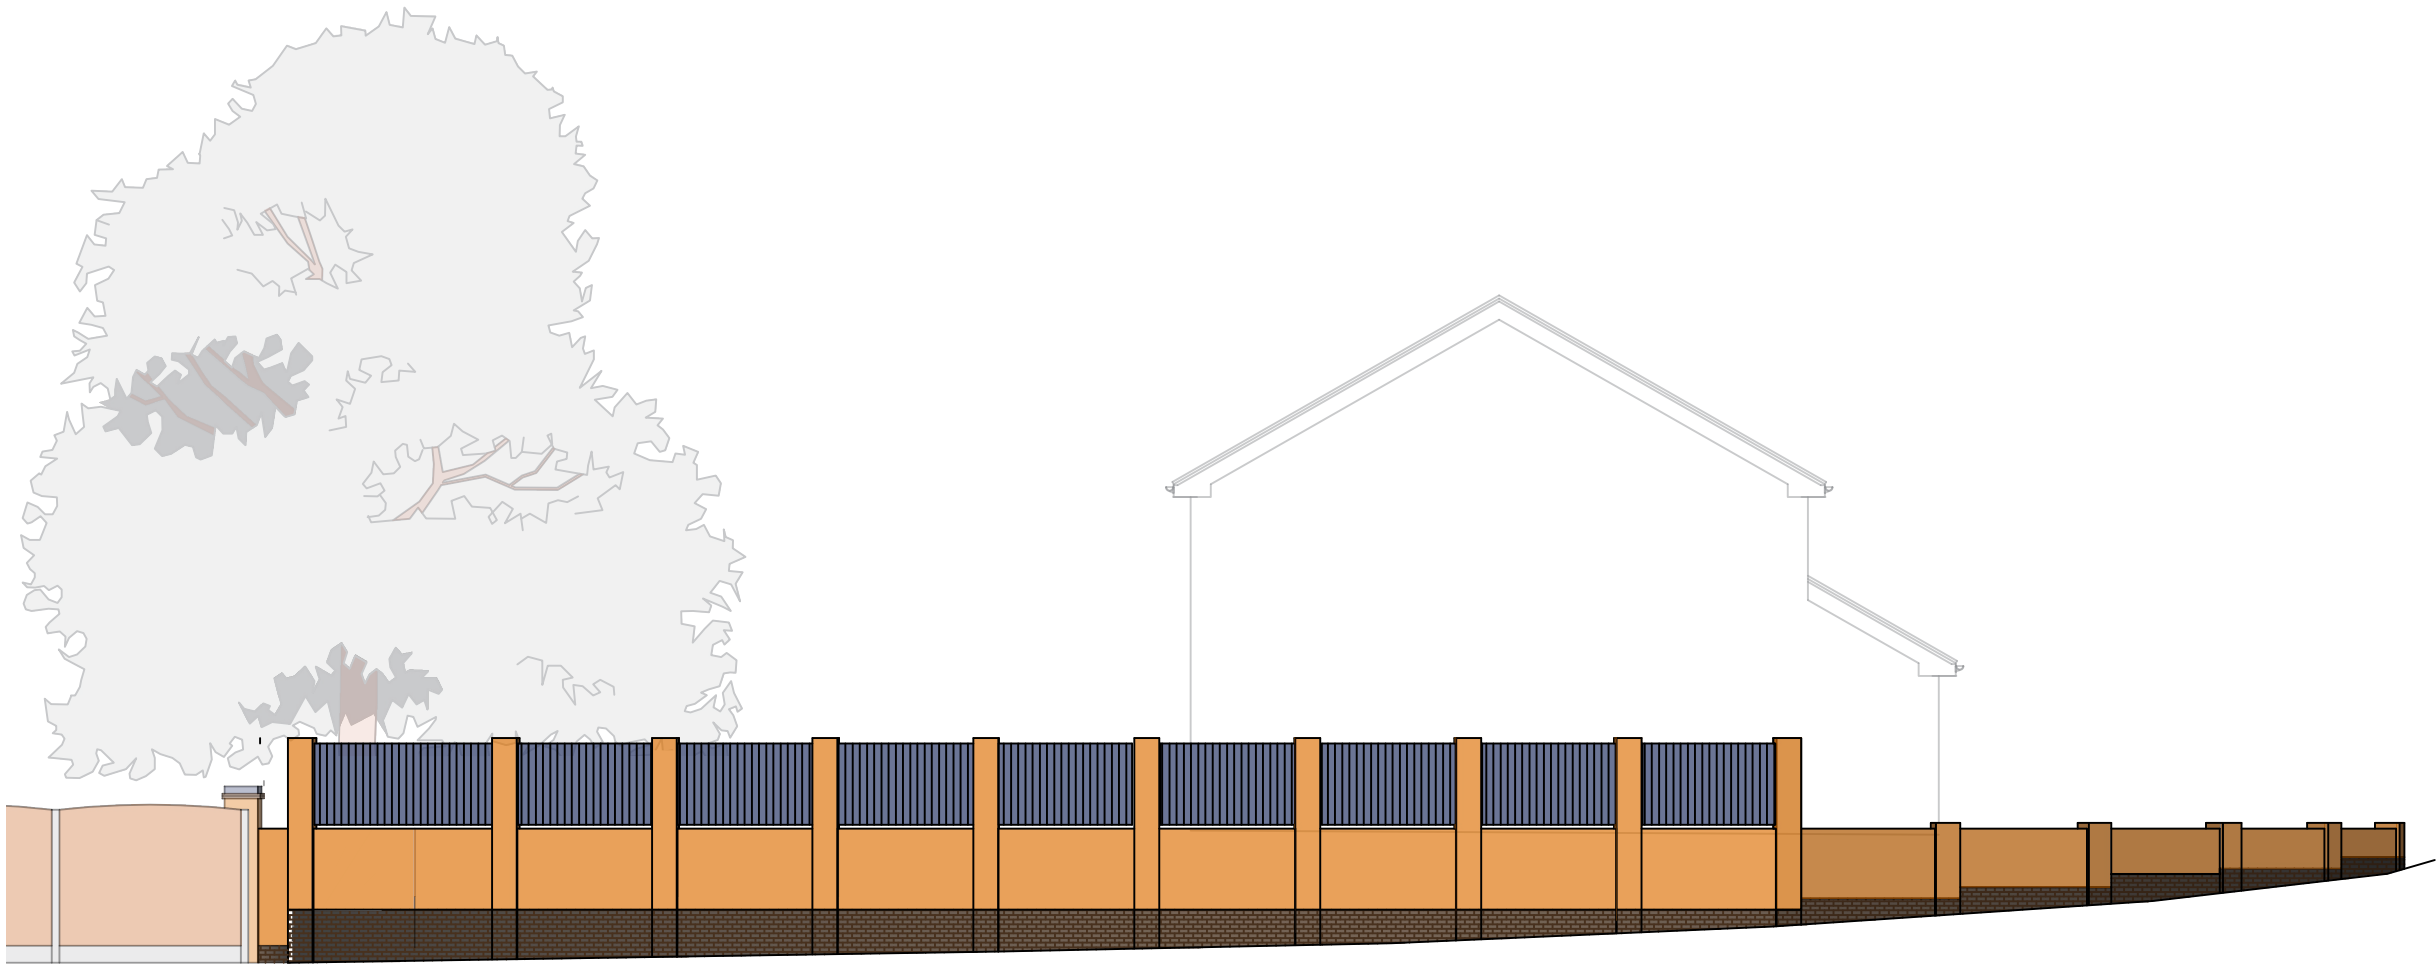

A House to a Home

Drawing Solutions Ltd

Project;

Gardner

Date; May '26

Scale; 1:50 @ A3

Drawn; DMC

Drawing No'; 2026/01/Grd/1

01 - Proposed Elevations