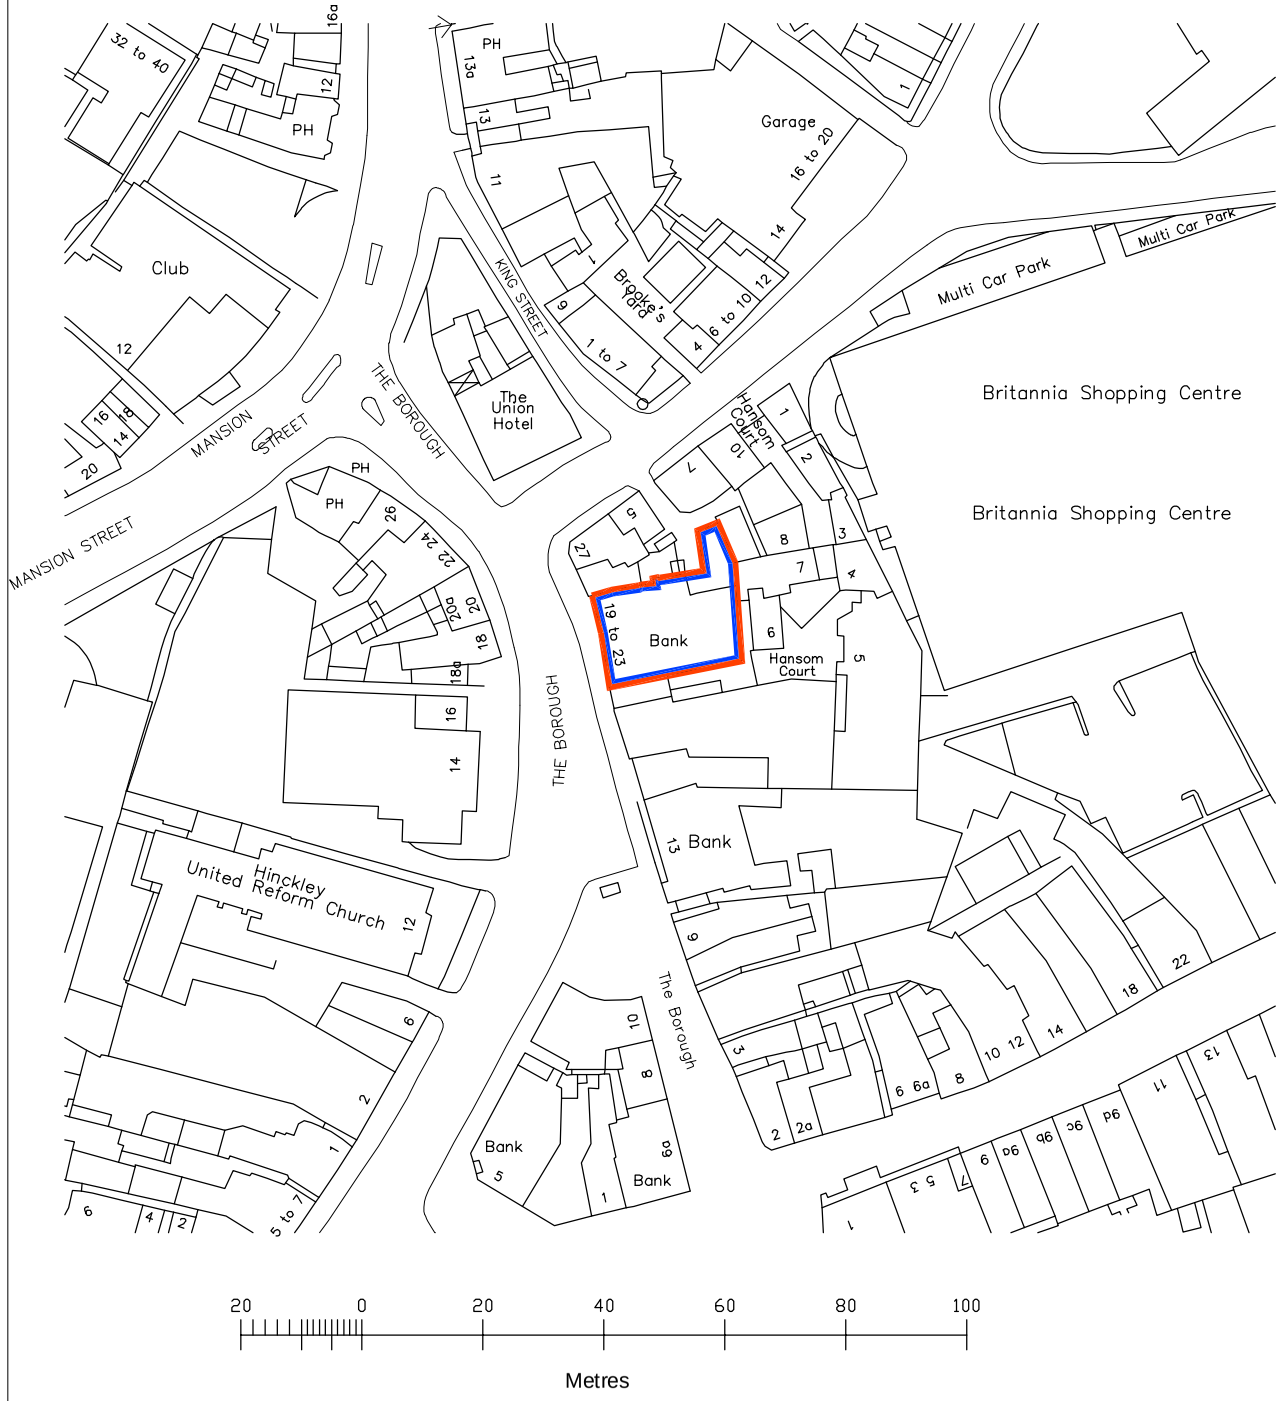

Location Plan 1:1250



Whole Building 'The Borough' Elevation

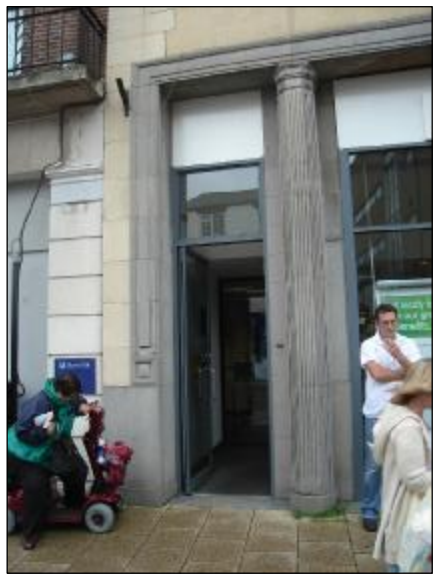



Existing Entrance (Left), Location of Proposed Entrance (Right).

Photographs

DO NOT SCALE DRAWING. IF IN DOUBT, CONTACT STYLES&WOOD STOREPLANNING FOR FURTHER CLARIFICATION

A3

NOTES:

REV	DATE	NOTES	DWN	CKD

On behalf of:

Lloyds TSB

Title

HINCKLEY
23 The Borough
Hinckley, Leicestershire
LE10 1NL

S&W STOREPLANNING
Aspect House . Manchester Road . Altrincham
Cheshire . WA14 5PG
t: +44 0 161 926 6000
f: +44 0 161 926 6001
www.stylesandwood.co.uk

Drawing

Site Plan
Existing Photographs

YSD 2008

Scale	Date	Drawn	Checked	Authorised
1:1250	03.10.08	EC	JC	XXX

Status

PLANNING

Drawing No.	Rev
D8945-033_500	/

COPYRIGHT © STYLES & WOOD LIMITED 2008. ALL RIGHTS RESERVED.