KEY

- Existing trees retained
- Indicative landscaping
- Existing trees to be removed
- Indicates block paviors
- Application boundary
- Indicates affordable housing
- Other land within applicants control
- Indicates bin storage area
- Shared bin collection point

Bricks

- Clumber Red Mixture with Red Feature Brick
- Arden Special Reserve with Blue Feature Brick

Roof Tiles

- Rustic Red Roof and Ridge Tiles
- Dark Grey Roof and Ridge Tiles

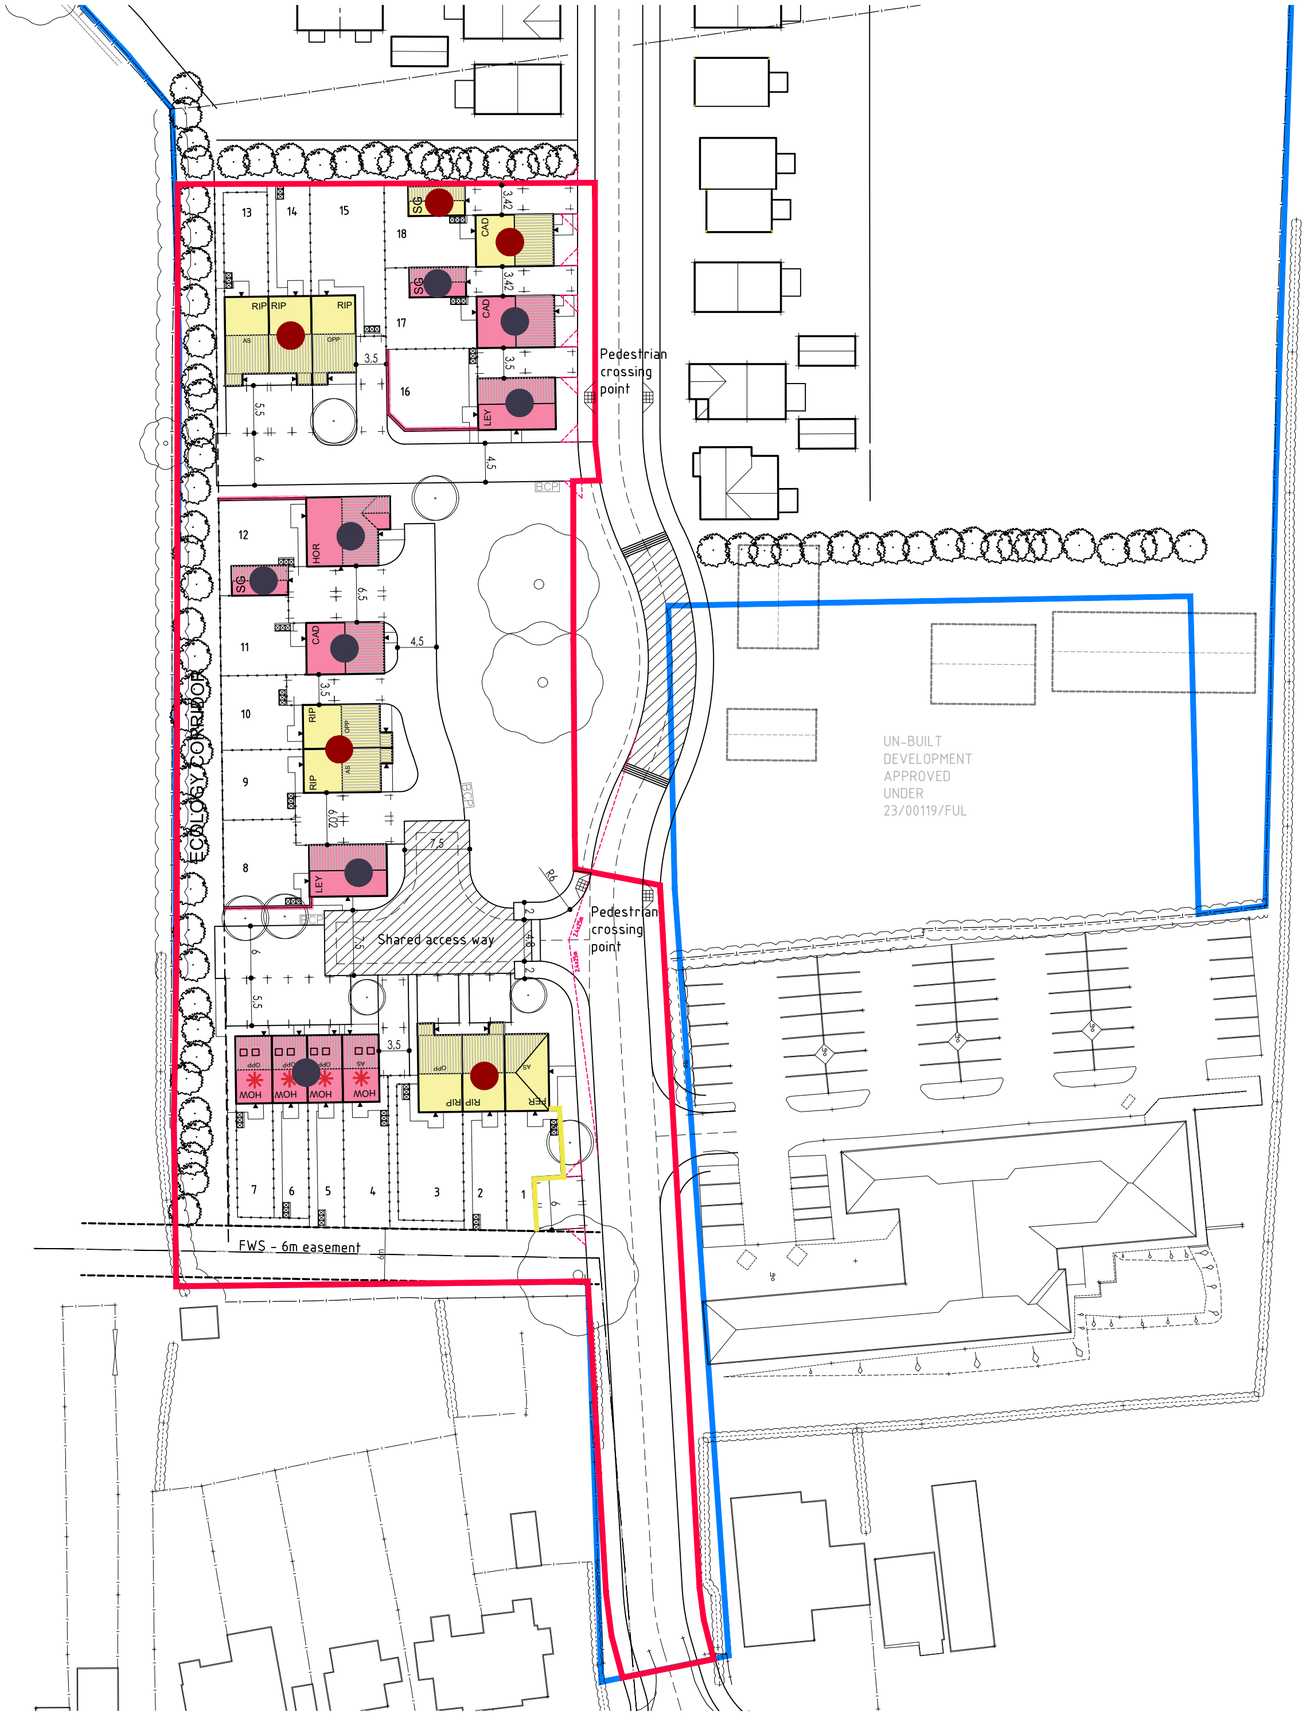

Notes

© Radford Architectural Services Ltd. Do not scale from this drawing. Refer to figured dimensions only. Contractors must check all dimensions on site.

N

Revision	Date	Amendment	Initials
A	12.03.25	Updated to latest layout following LA highway comments.	DS

Radford ARCHITECTURAL SERVICES
T 01902 762854 M 07977 253860
W www.radford-architectural.co.uk
E radfordarchitecturalservices@gmail.com

Client

AVANT homes

Project

WESTFIELD AVENUE, EARL SHILTON

Title

MATERIALS PLAN

Dwg No.

3187-250

Revision

A

Scale @A2

1:500

Drawn

DS

Date

DEC 2023