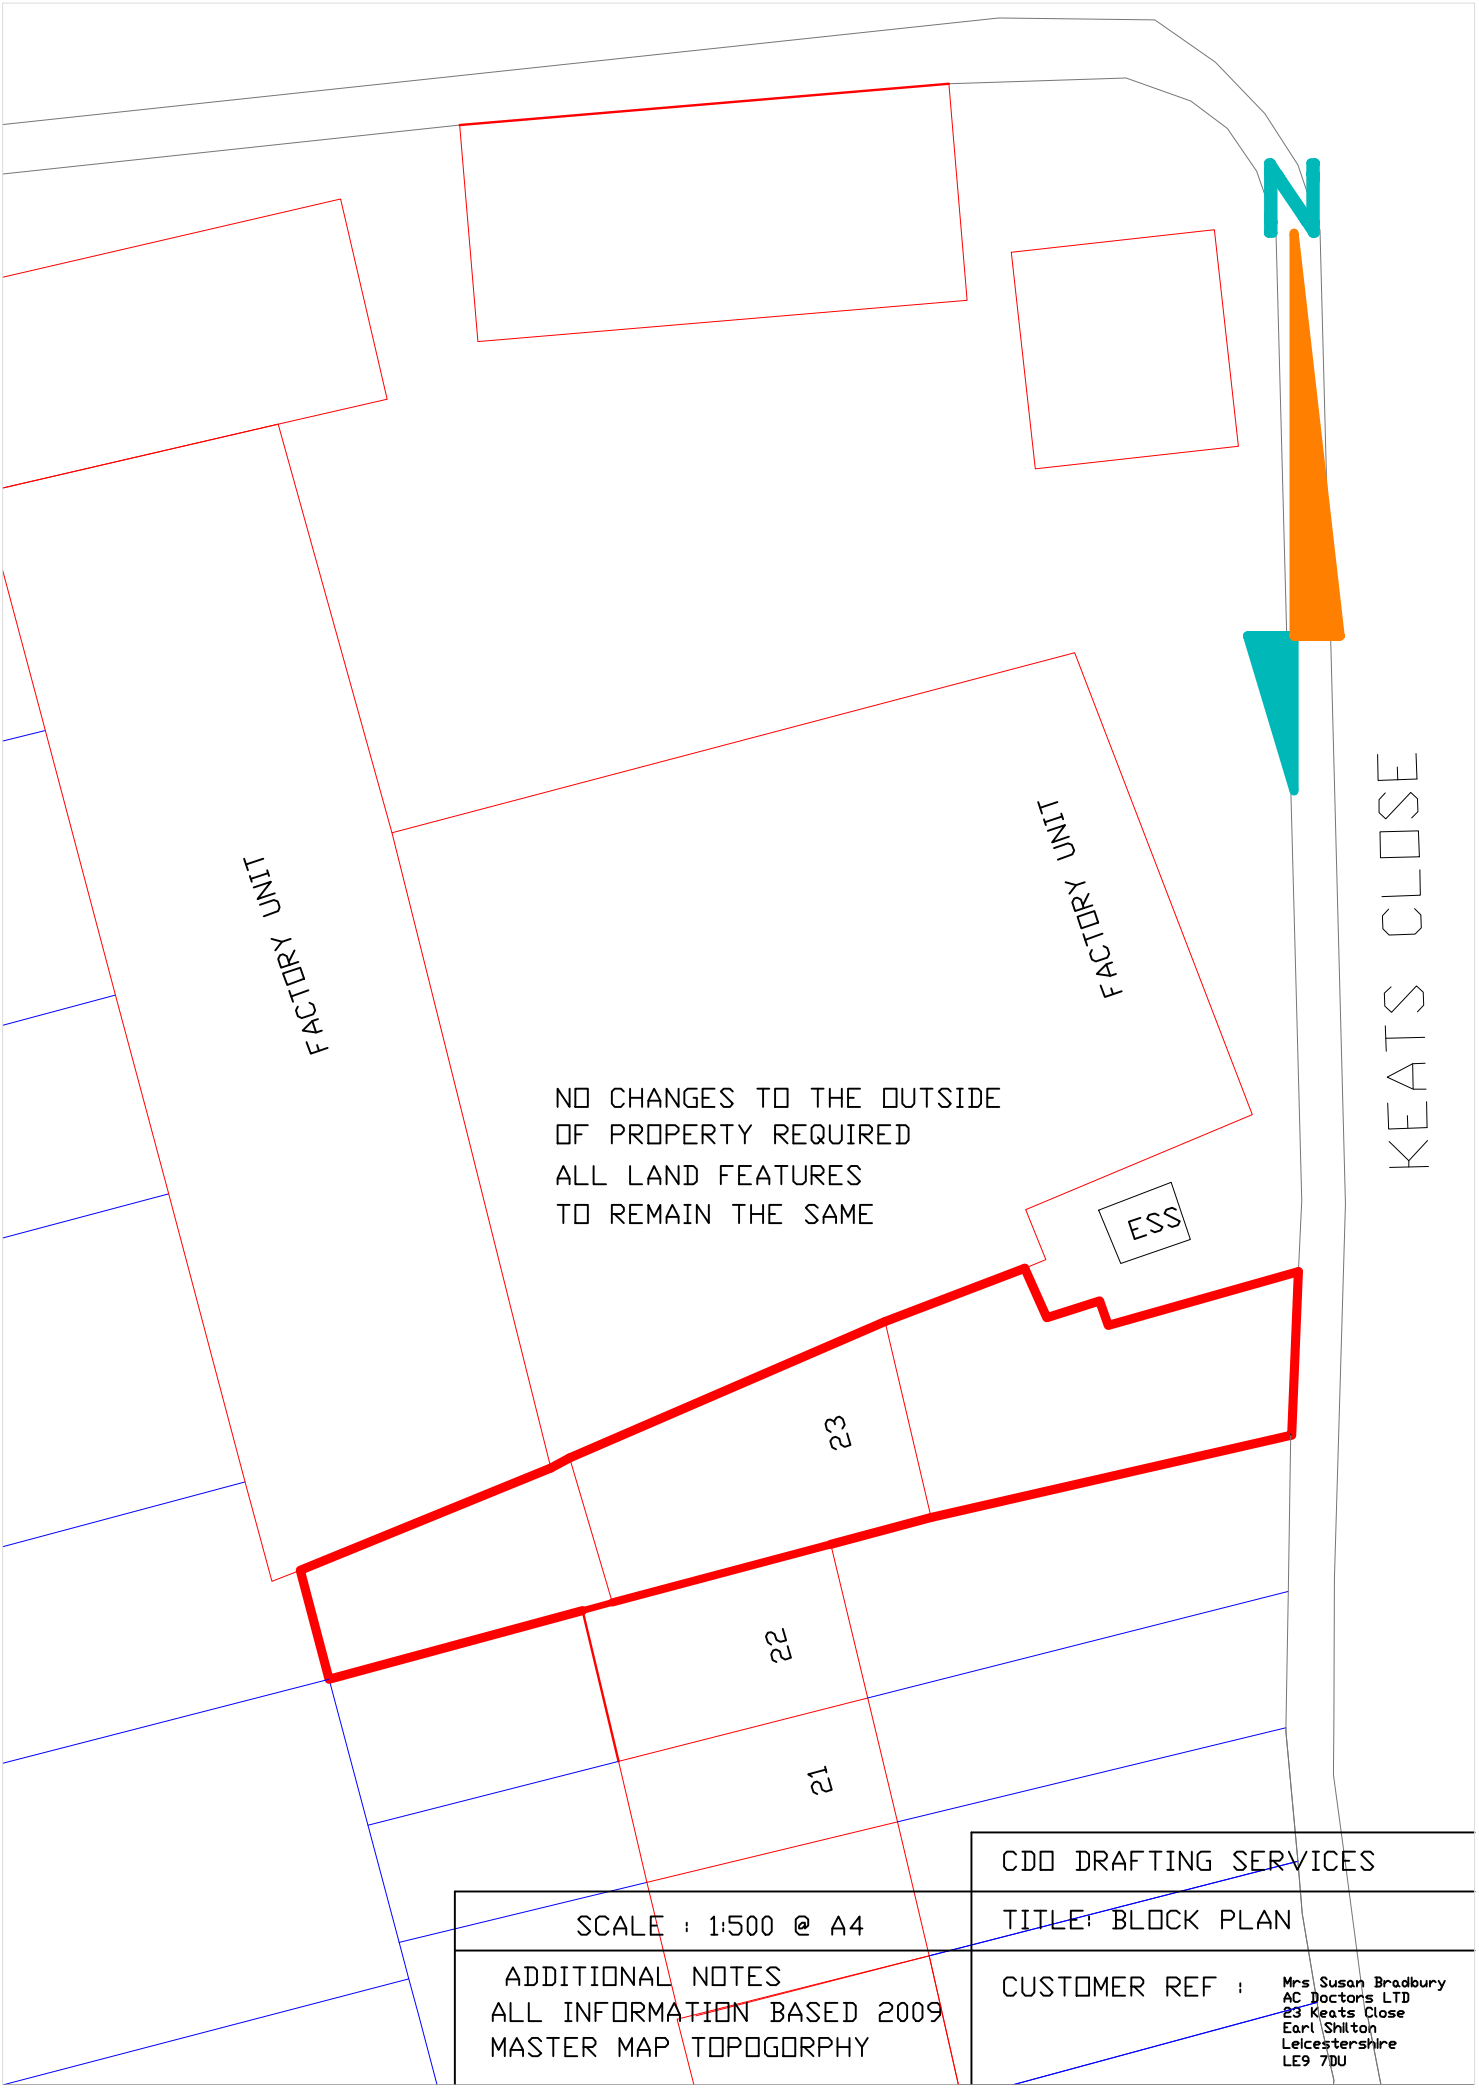


CDO DRAFTING SERVICES

SCALE : 1:500 @ A4

TITLE: BLOCK PLAN

ADDITIONAL NOTES
ALL INFORMATION BASED 2009
MASTER MAP TOPOGORPHY

CUSTOMER REF :

Mrs Susan Bradbury
AC Doctors LTD
23 Keats Close
Earl Shilton
Leicestershire
LE9 7DU