

REAR



SIDE



FRONT

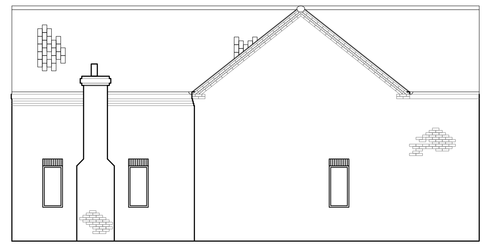

SIDE

ELEVATIONS 1:100

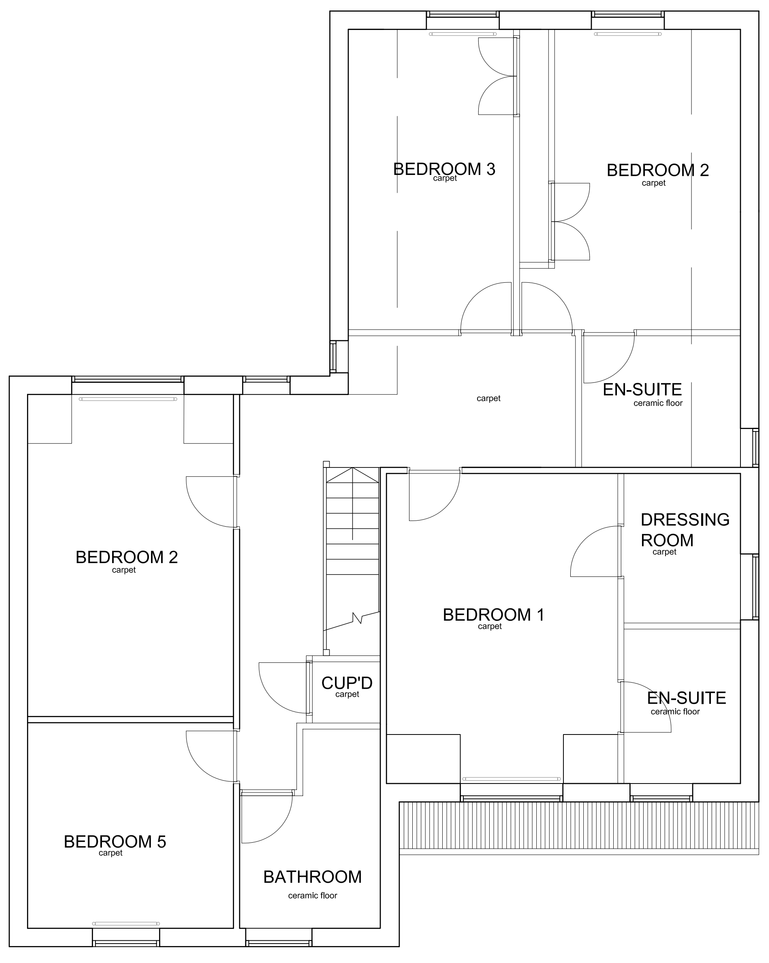

FIRST FLOOR PLAN 1:50

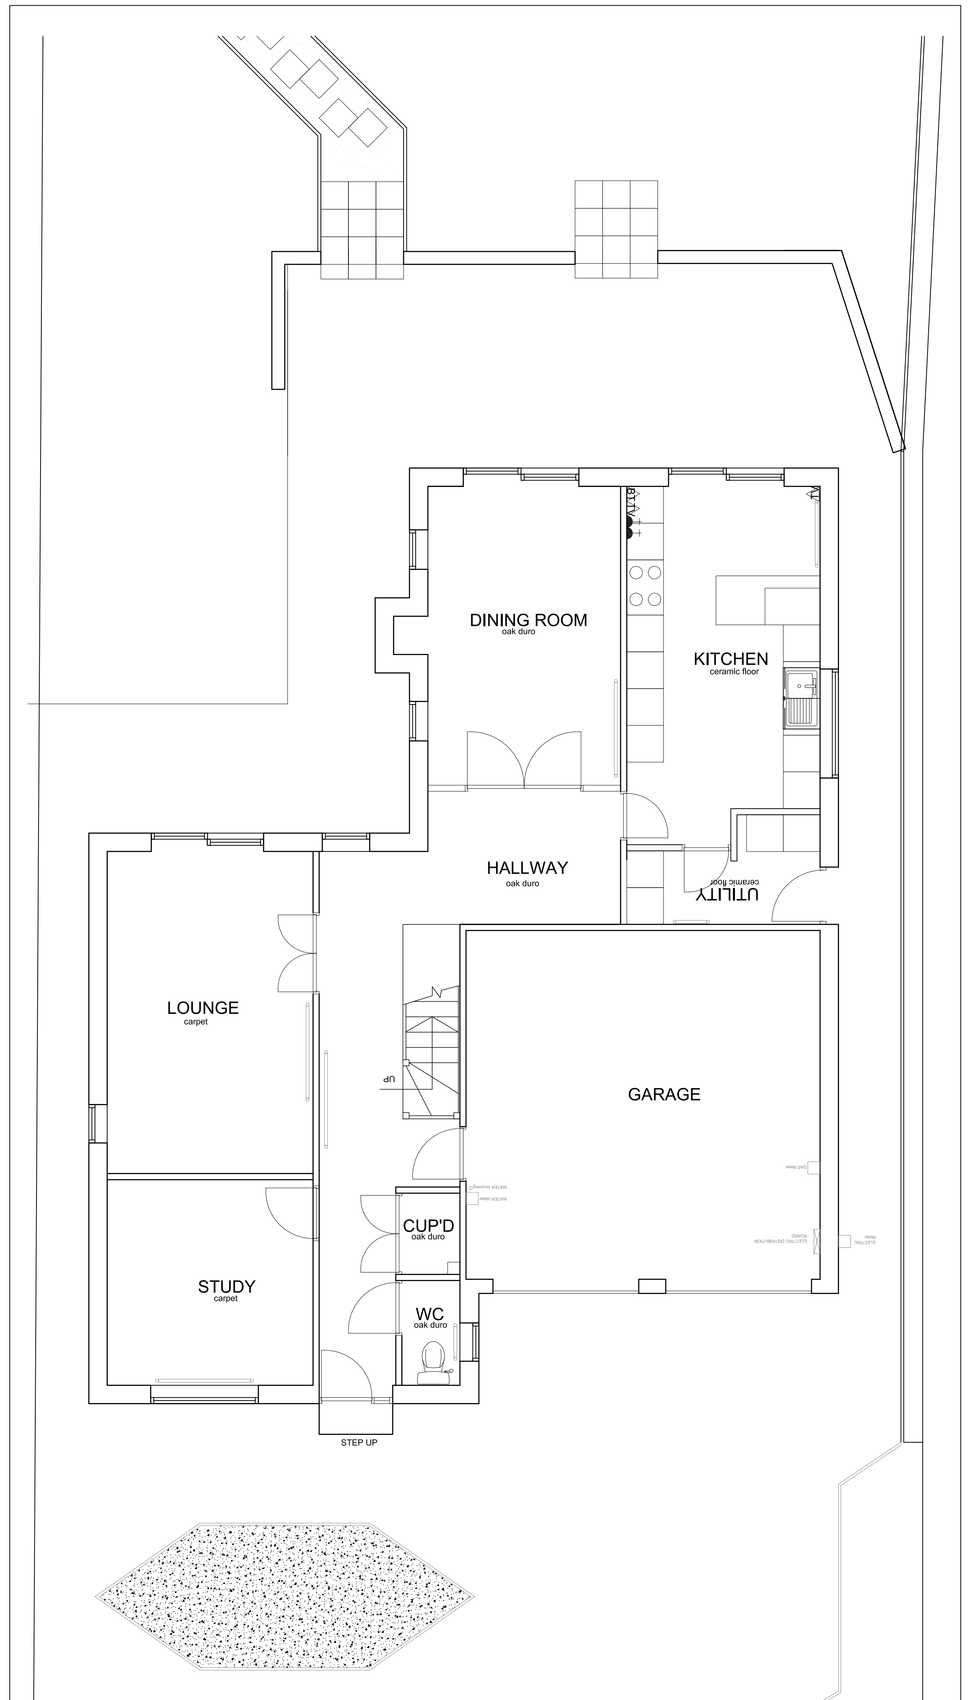

GROUND FLOOR PLAN 1:50

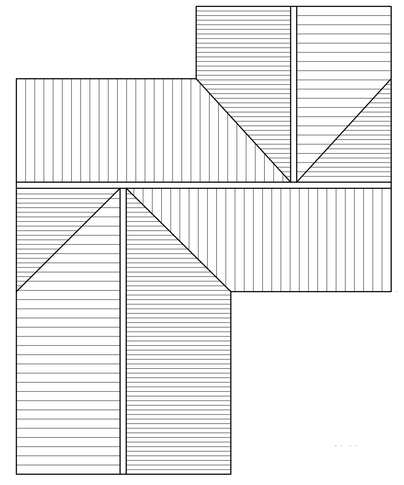

ROOF PLAN 1:100

ADDRESS	28 STATION ROAD DESFORD LEICESTERSHIRE LE99FN
DRAWING TITLE	EXISTING PLAN AND LAYOUT
DRAWING NUMBER	STATION - WD1 -001
SCALE: 1:100 \ 1:50	DATE: 12/ 04/09
DRAWN BY: S.MIDDLETON	REVISION