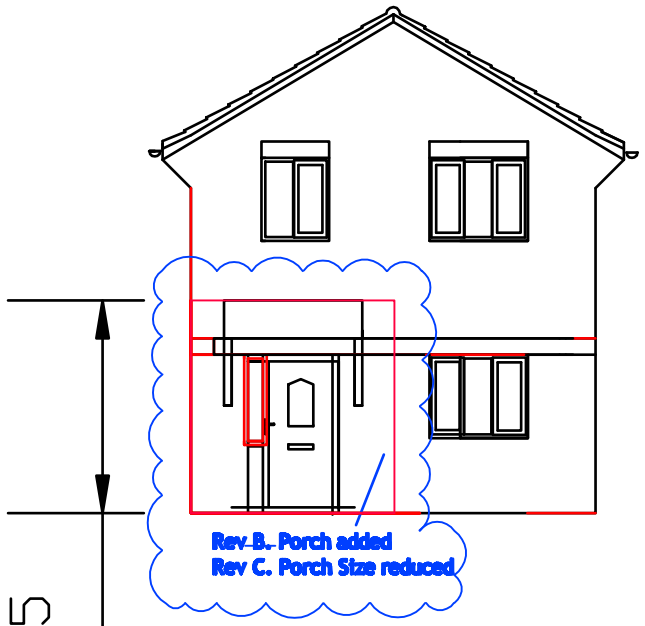

Elevation B

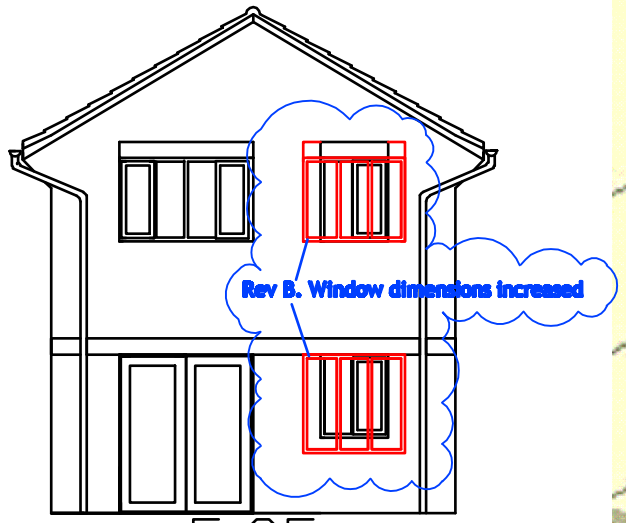

Elevation D

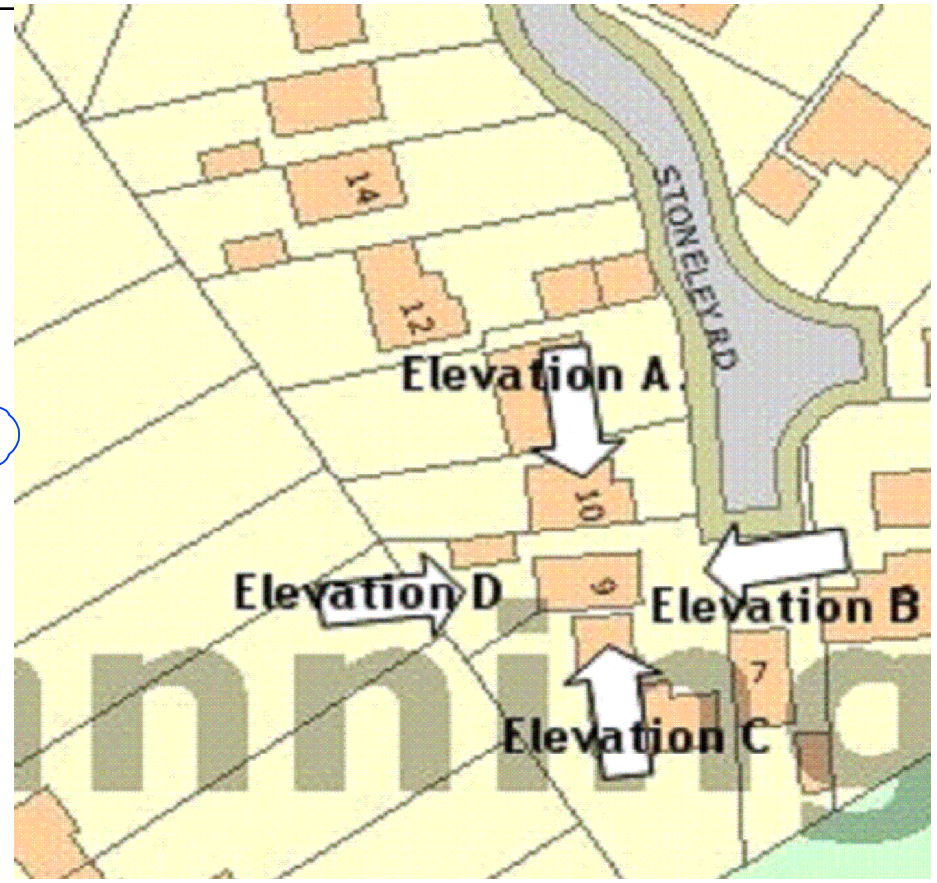

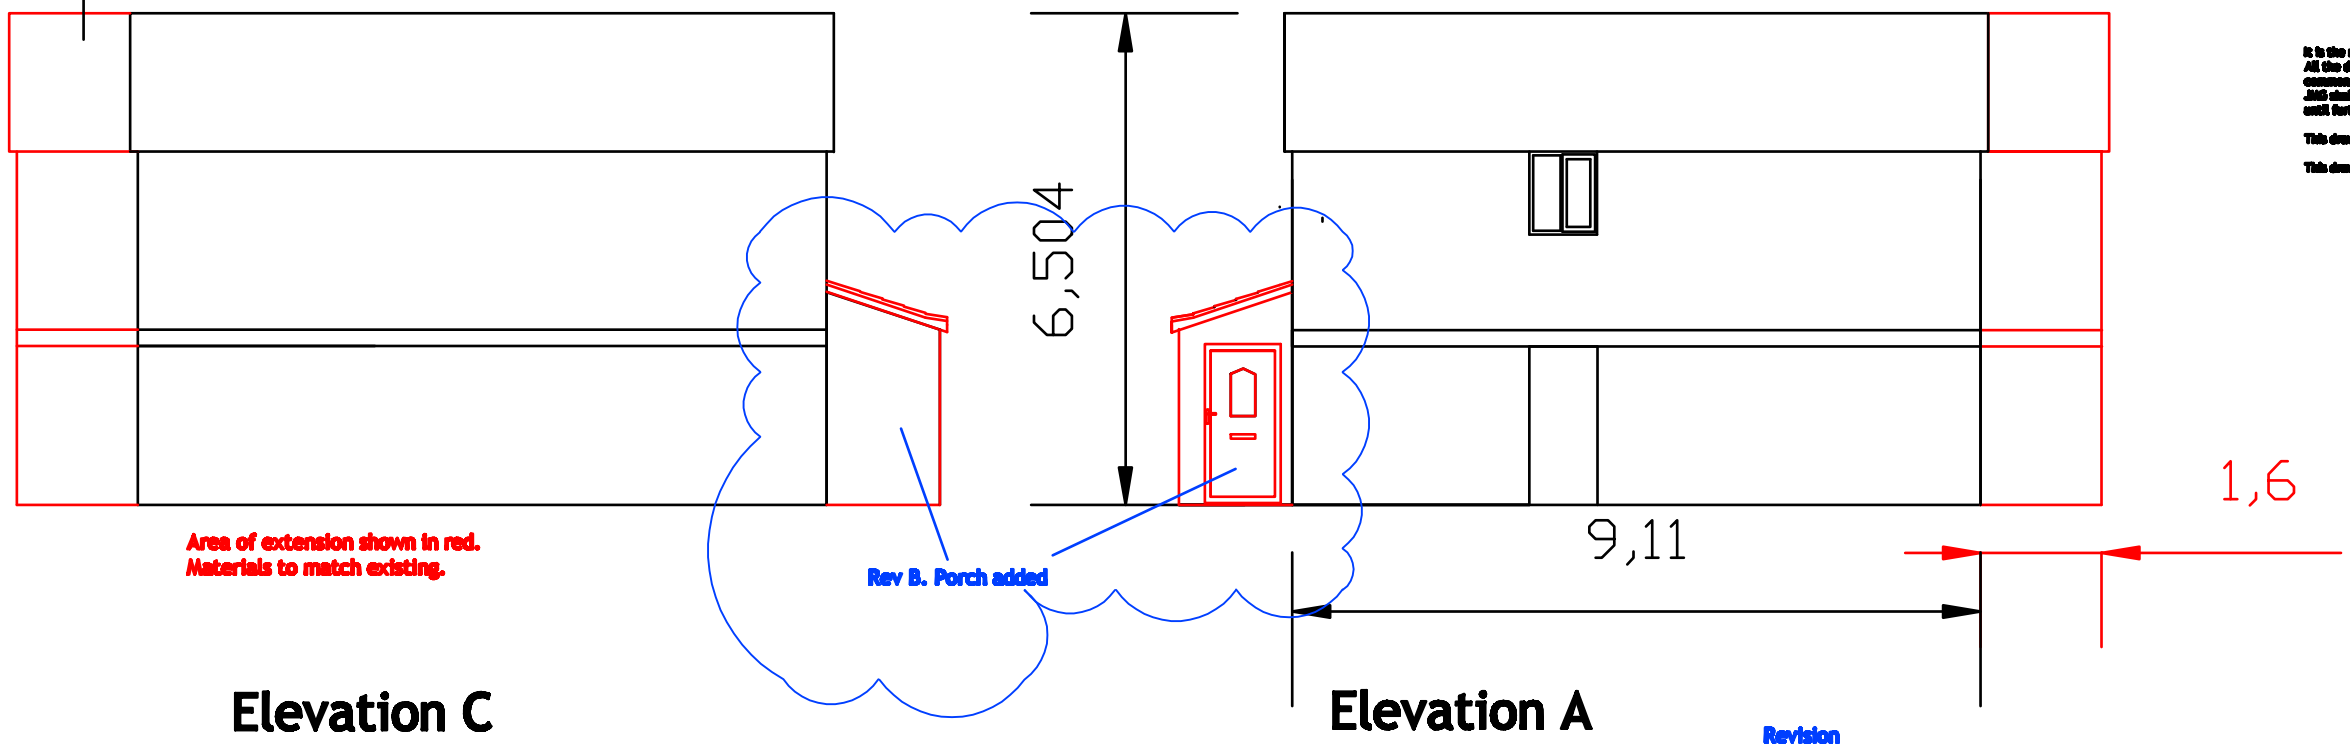

Elevation C

Elevation A

It is the responsibility of the contractor to check setting out information, All the dimensions and information on this drawing prior to the commencement of works and record the results on a copy of this drawing. JMG shall be notified of any discrepancies and no works shall be commenced until further instructions are received in writing.

This drawing is Copyright

This drawing is not to be scaled.

Revision
Rev A.Drawing Title updated
Rev B. Client Request added to drawings and door swing corrections 22.02.08
Rev C. Porch Size Reduced 06.03.08

Construction
JMG
Consultants
Ltd.

Drawing Title
Elevations
801/01/01

Date
16.10.07

Scale
1:100

Project
9 Stoneley Road

Revi