



elevation to Hinckley Road

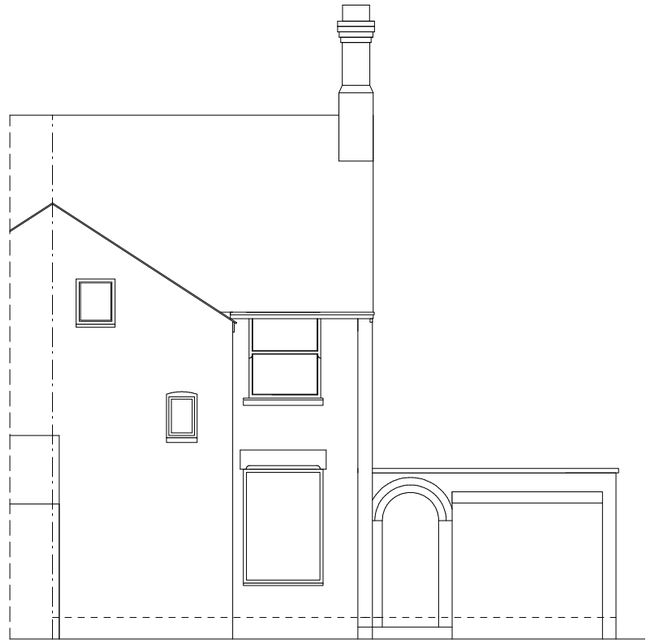


side elevation




rear elevation

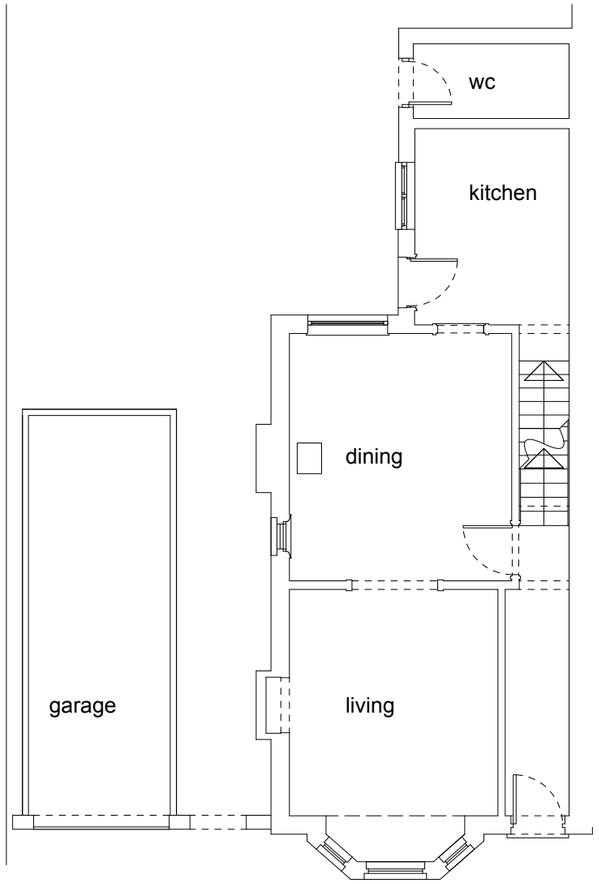


ground floor plan

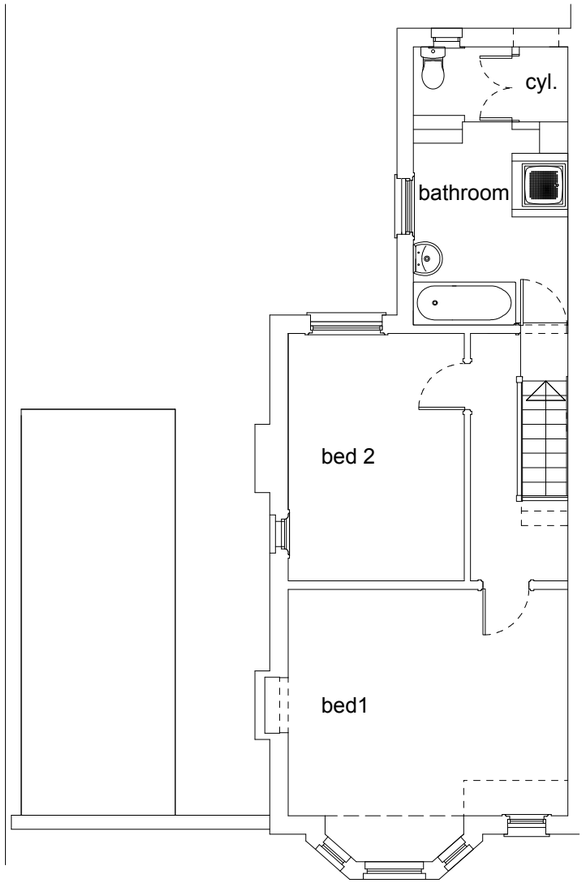


first floor plan

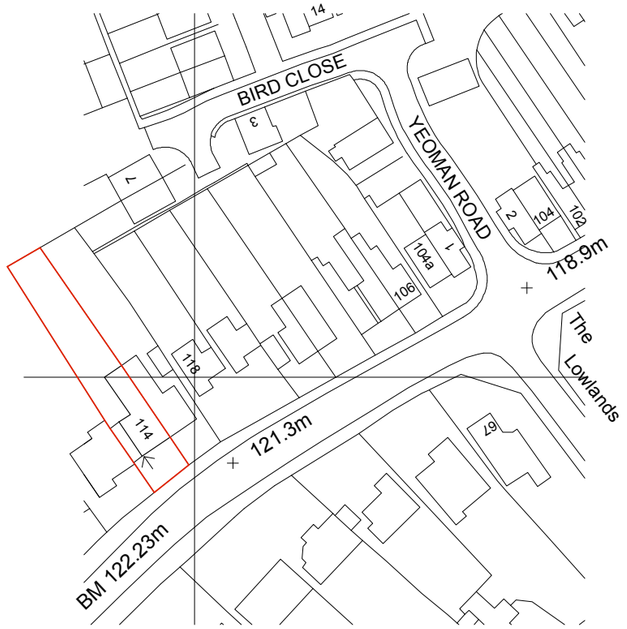

location plan

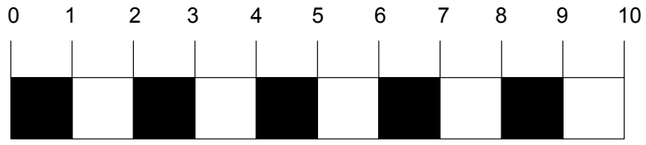

metres

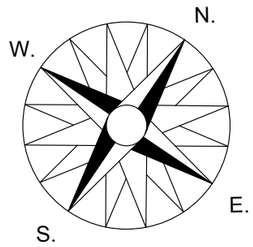

DRAWING TITLE
Existing Plans, Sections & Elevations

C3
architecture & design
tel: 079129 35357
arc@circle3.co.uk

SCALE 1:100	**DRAWN BY** PRC
DATE July 2008	**REVISED**

CLIENT/SITE
Proposed Alterations to:
114 Hinckley Road, Earl Shilton
for Mr. & Mrs.Travers

DRAWING NO.
T111(EX)02

NO DIMENSION SHOULD BE SCALED