




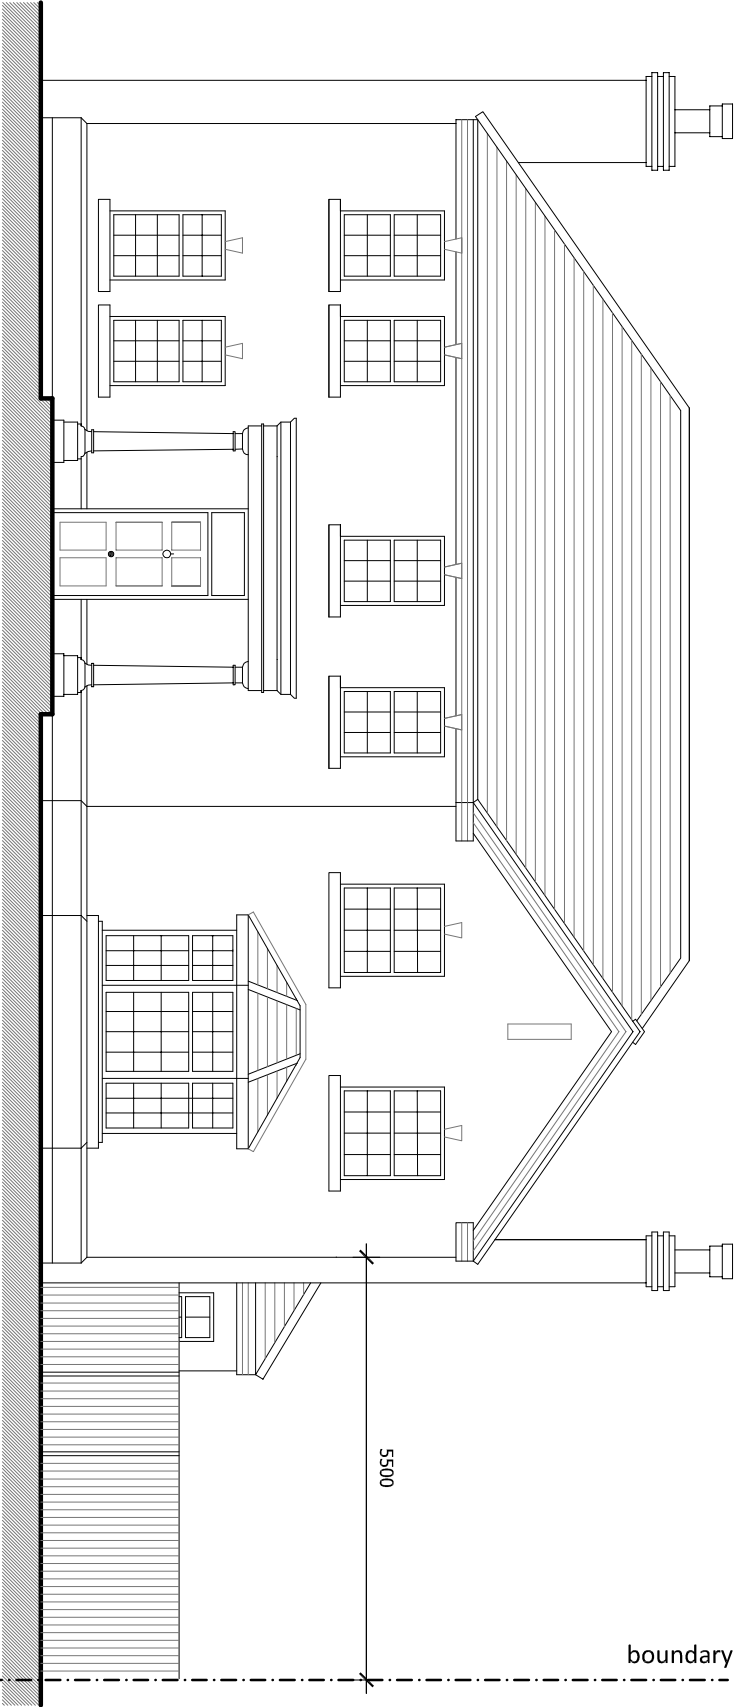


Existing Front Elevation (NW Facing)

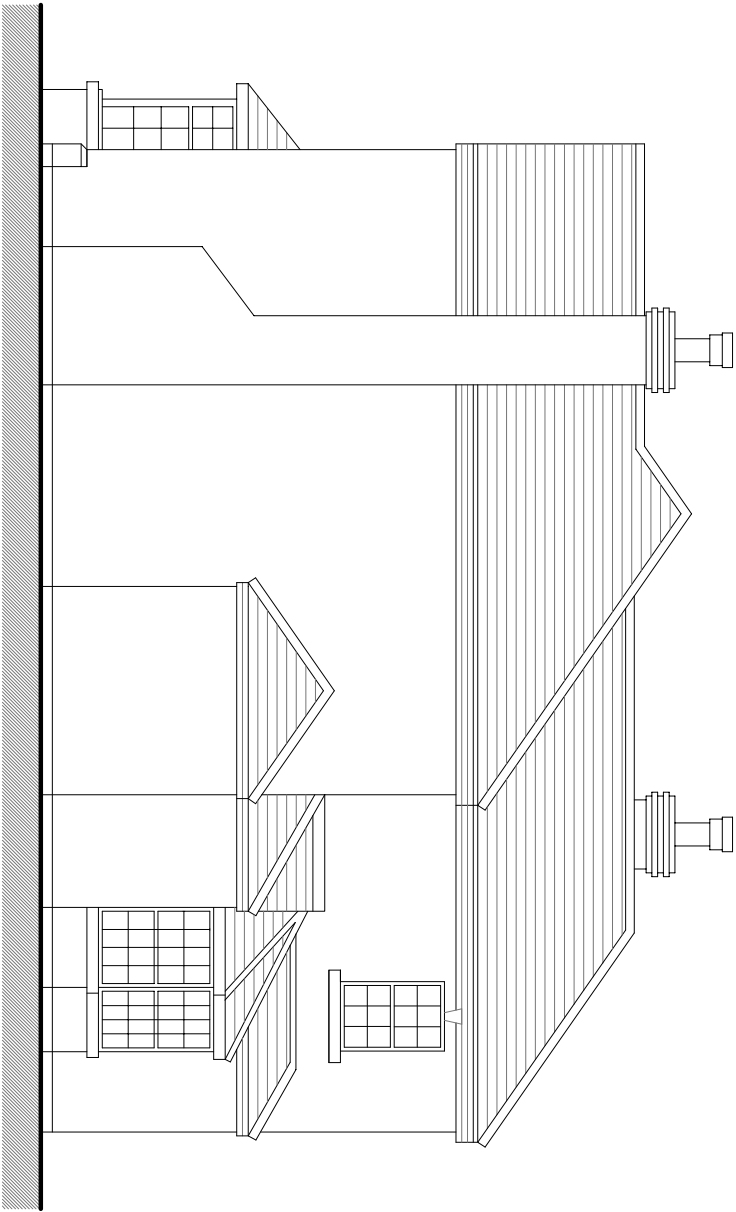

Existing Side Elevation (SW Facing)

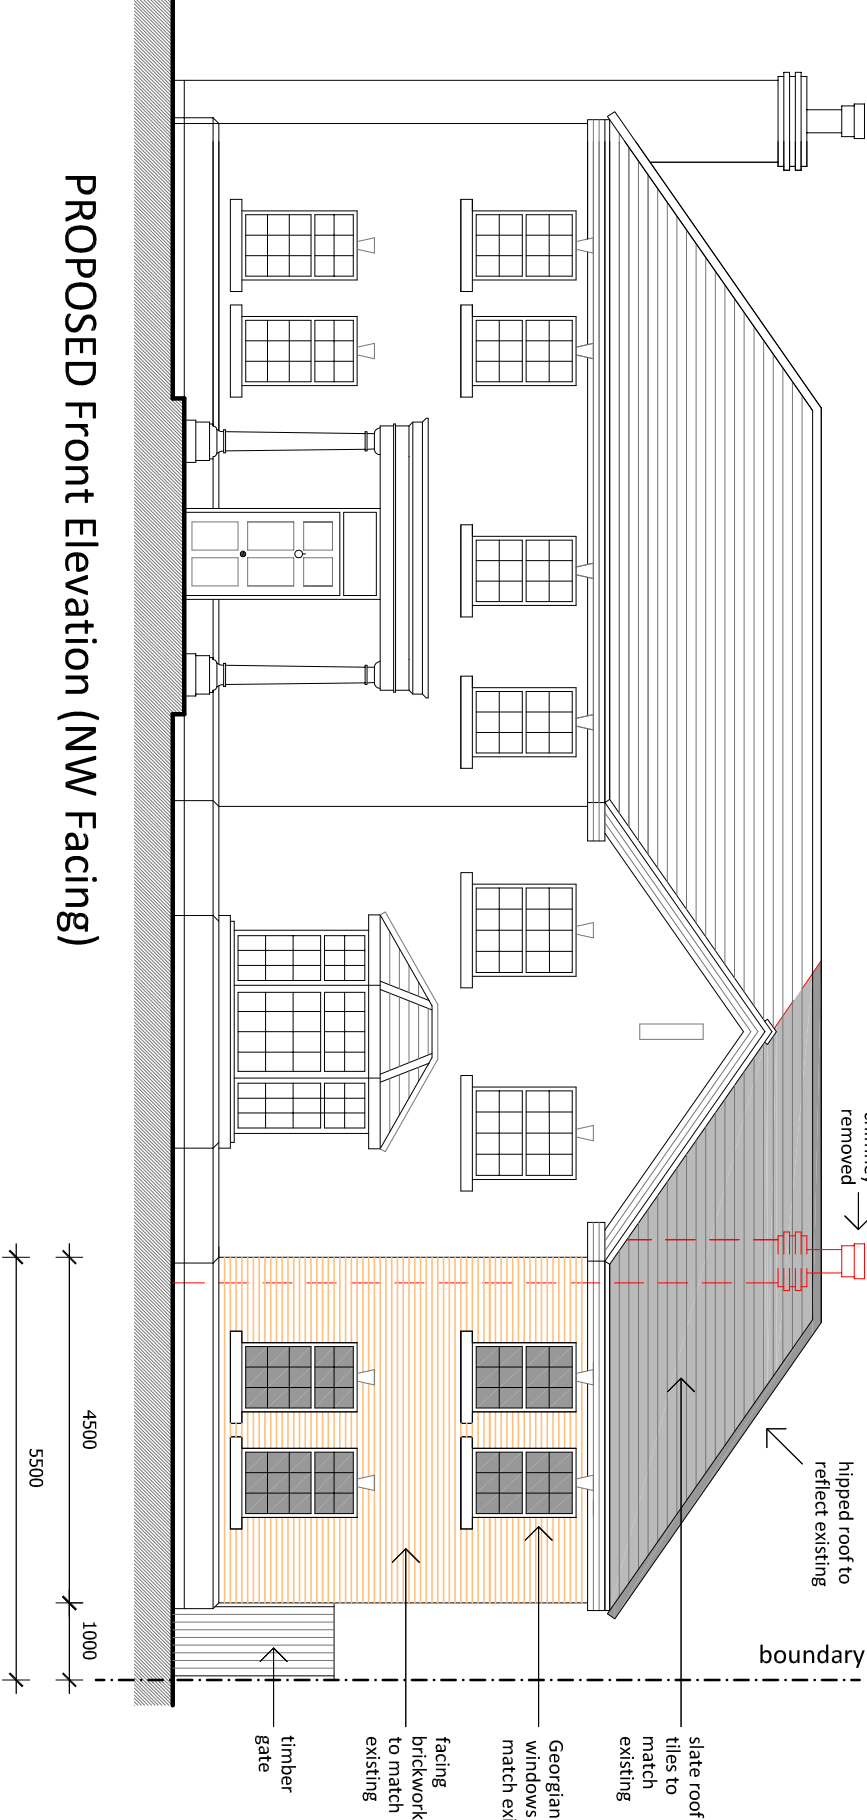

PROPOSED Front Elevation (NW Facing)

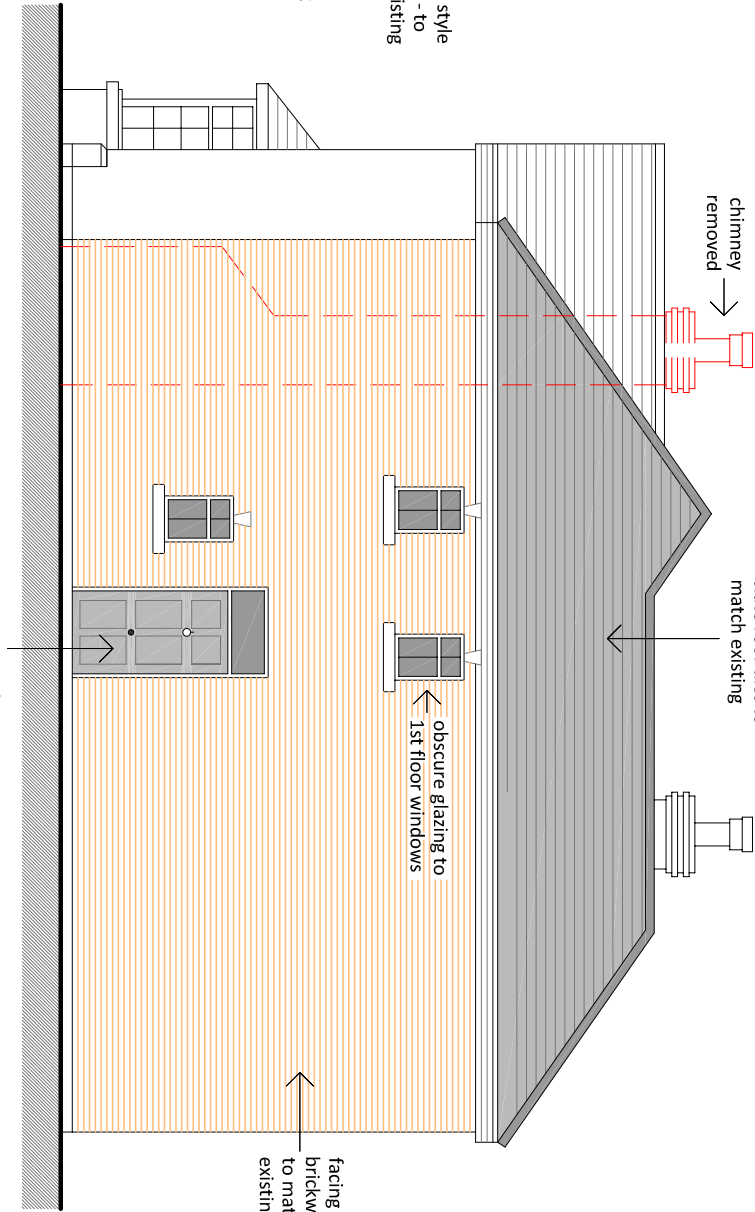

PROPOSED Side Elevation (SW Facing)



scale bar 1:100 @ A4 format

ELEVATIONS
FRONT (NW facing)
& SIDE (SW facing)

Two Storey Side Extension,
Single Storey Rear Extension
& Internal Alterations

15, The Coppice,
Burbage, Hinckley
LE10 2TF