




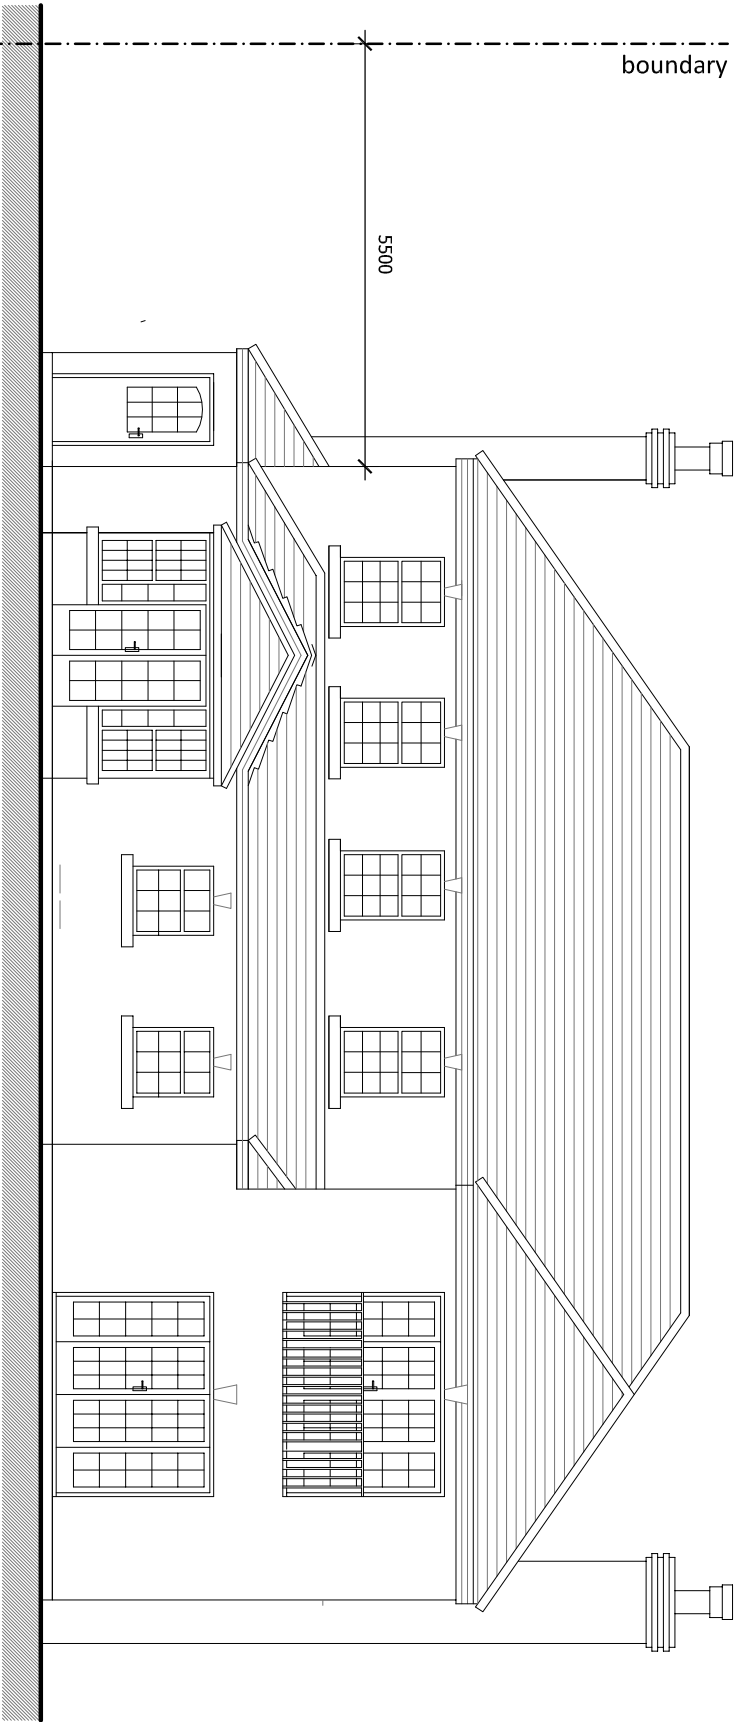


Existing Rear Elevation (SE Facing)

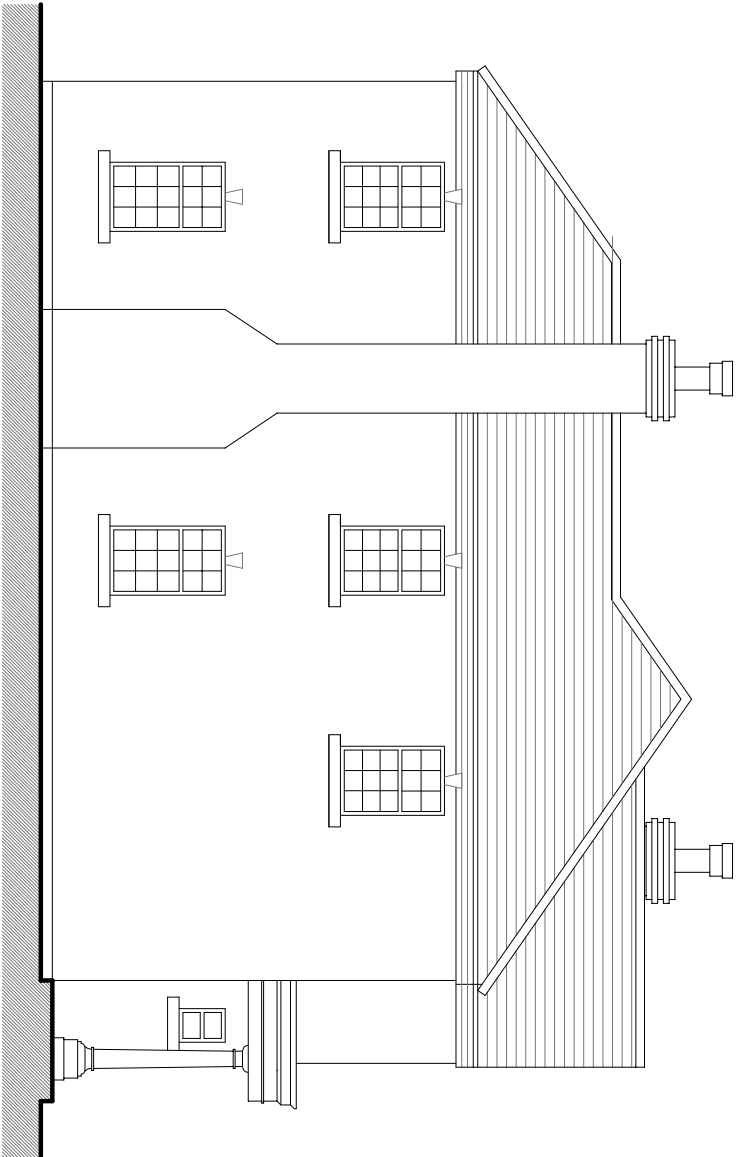


Existing Side Elevation (NE Facing)

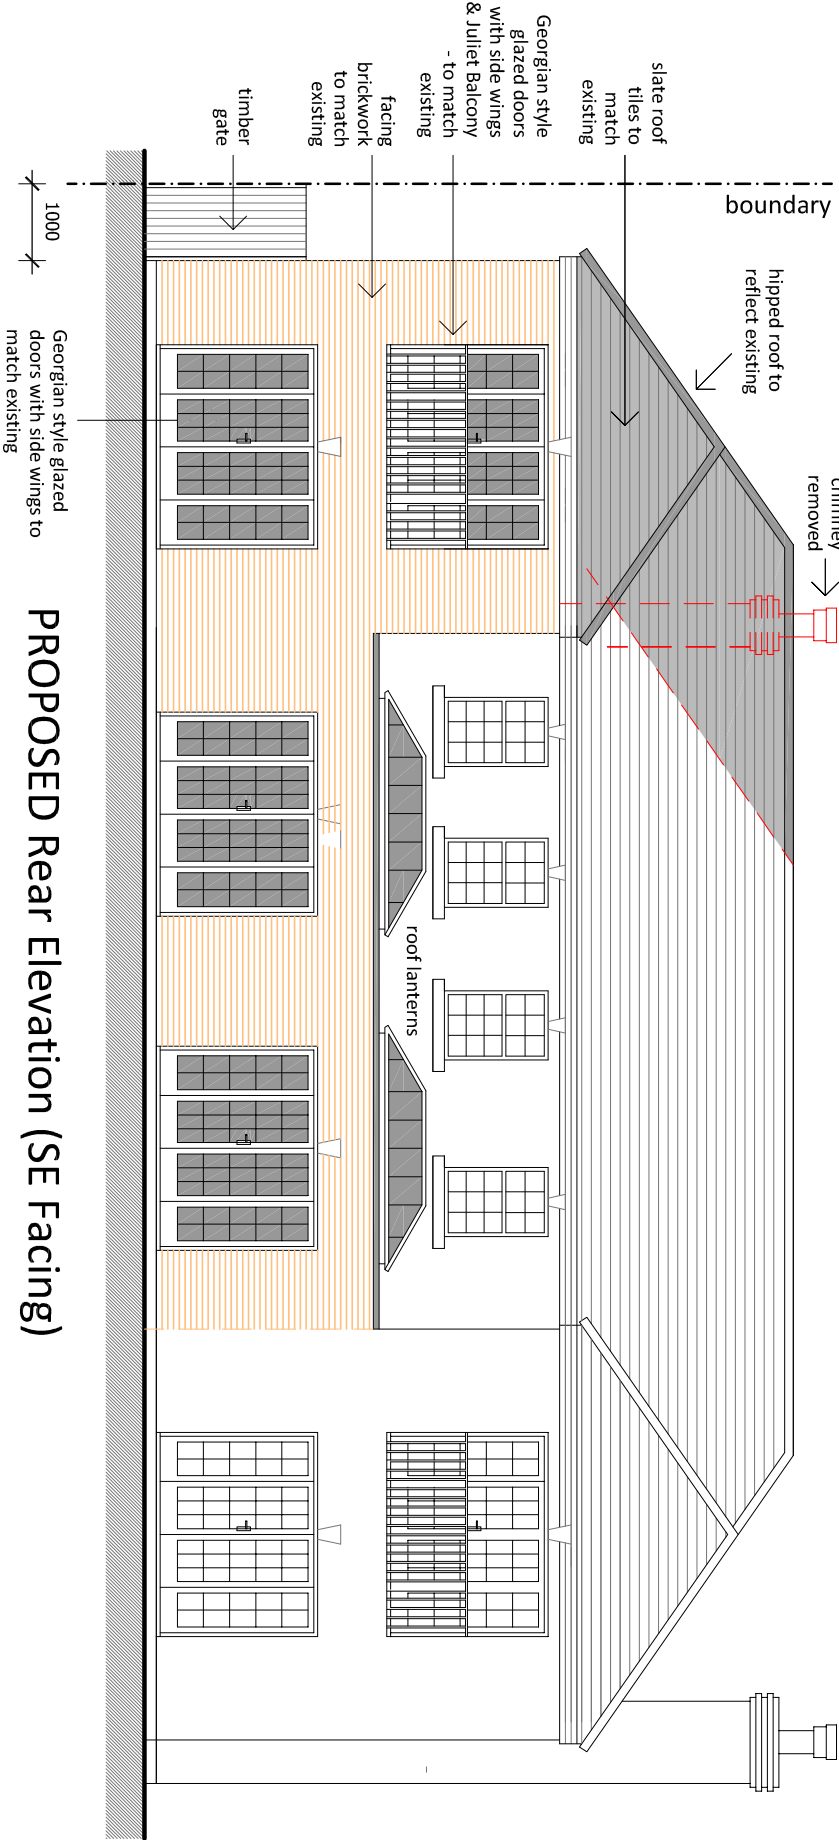

PROPOSED Rear Elevation (SE Facing)

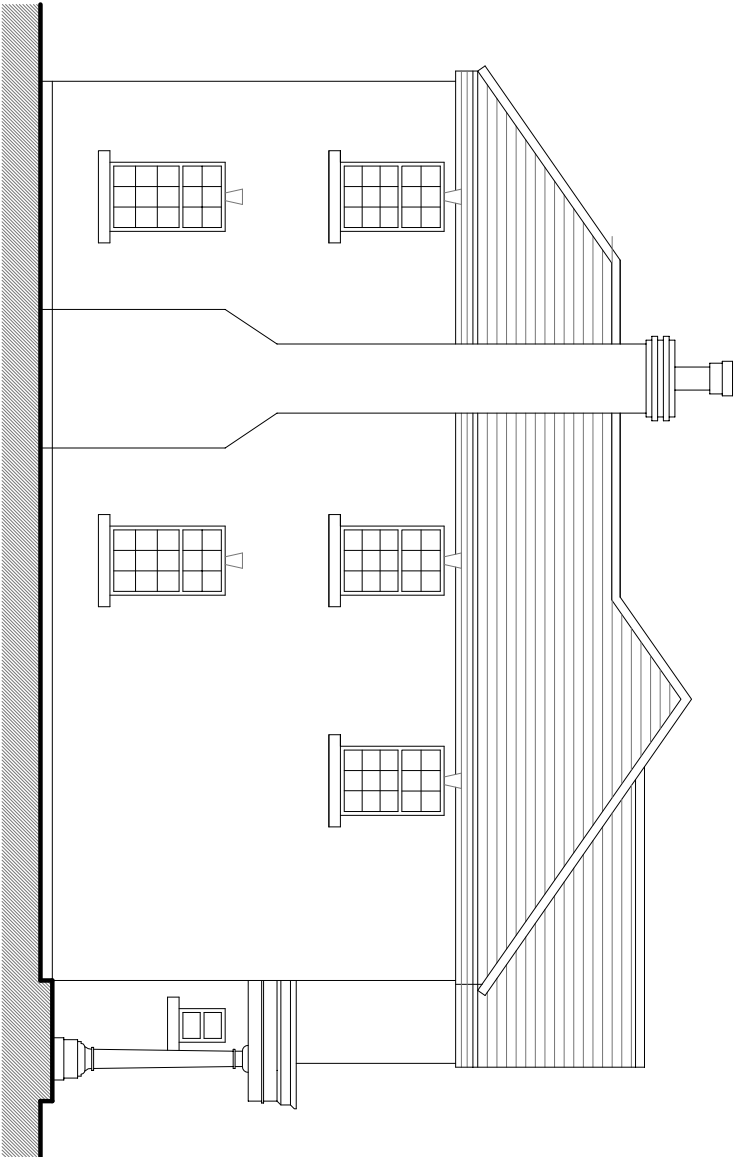

PROPOSED Side Elevation (NE Facing)
(NO CHANGE)

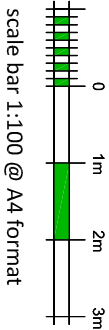

scale bar 1:100 @ A4 format

ELEVATIONS

REAR (SE facing)

& SIDE (NE facing)

Two Storey Side Extension,
Single Storey Rear Extension
& Internal Alterations

15, The Coppice,
Burbage, Hinckley
LE10 2TF