


Supplied by Streetwise Maps Ltd
www.streetwise.net
Licence No: 100047474

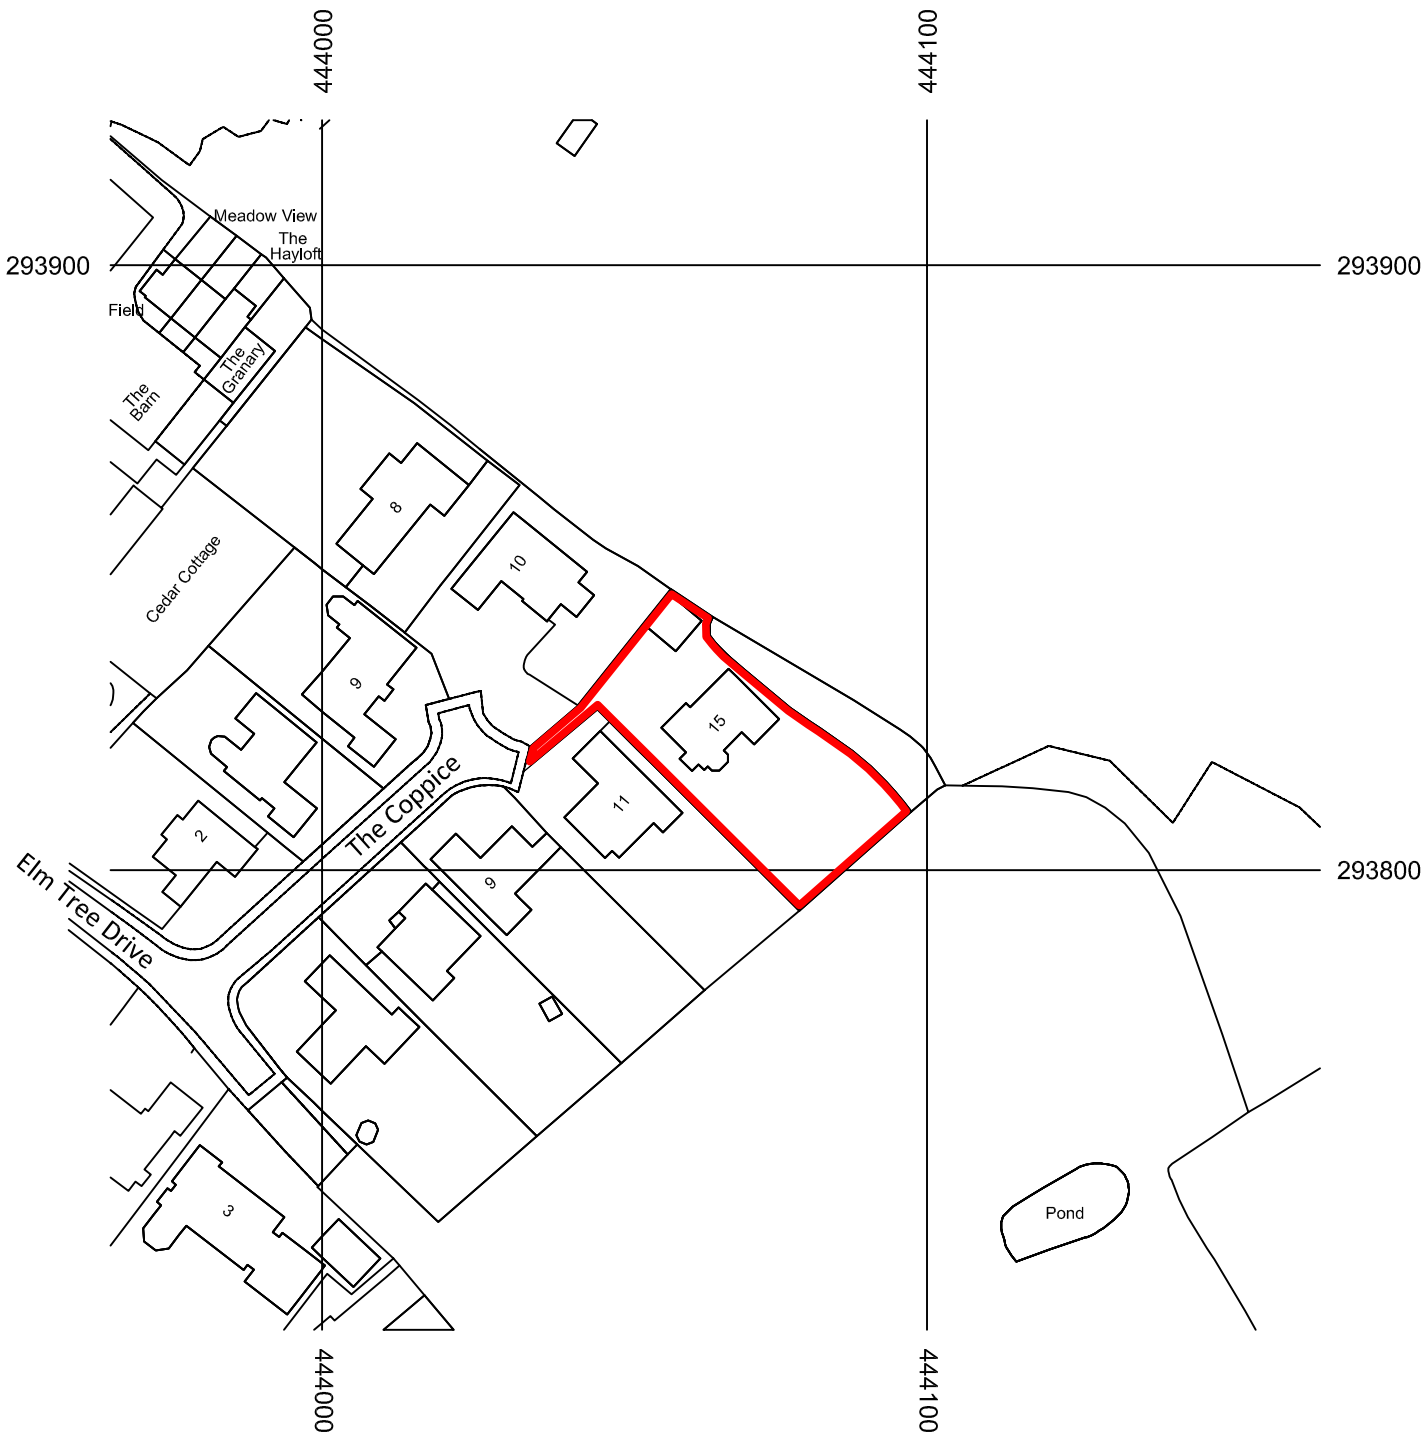

1:1250 SITE LOCATION
(@ A4 format)

15, The Coppice
Burbage LE10 2TF

pgs design

mobile:- 07827 930918
pgsdesign2014@gmail.com