


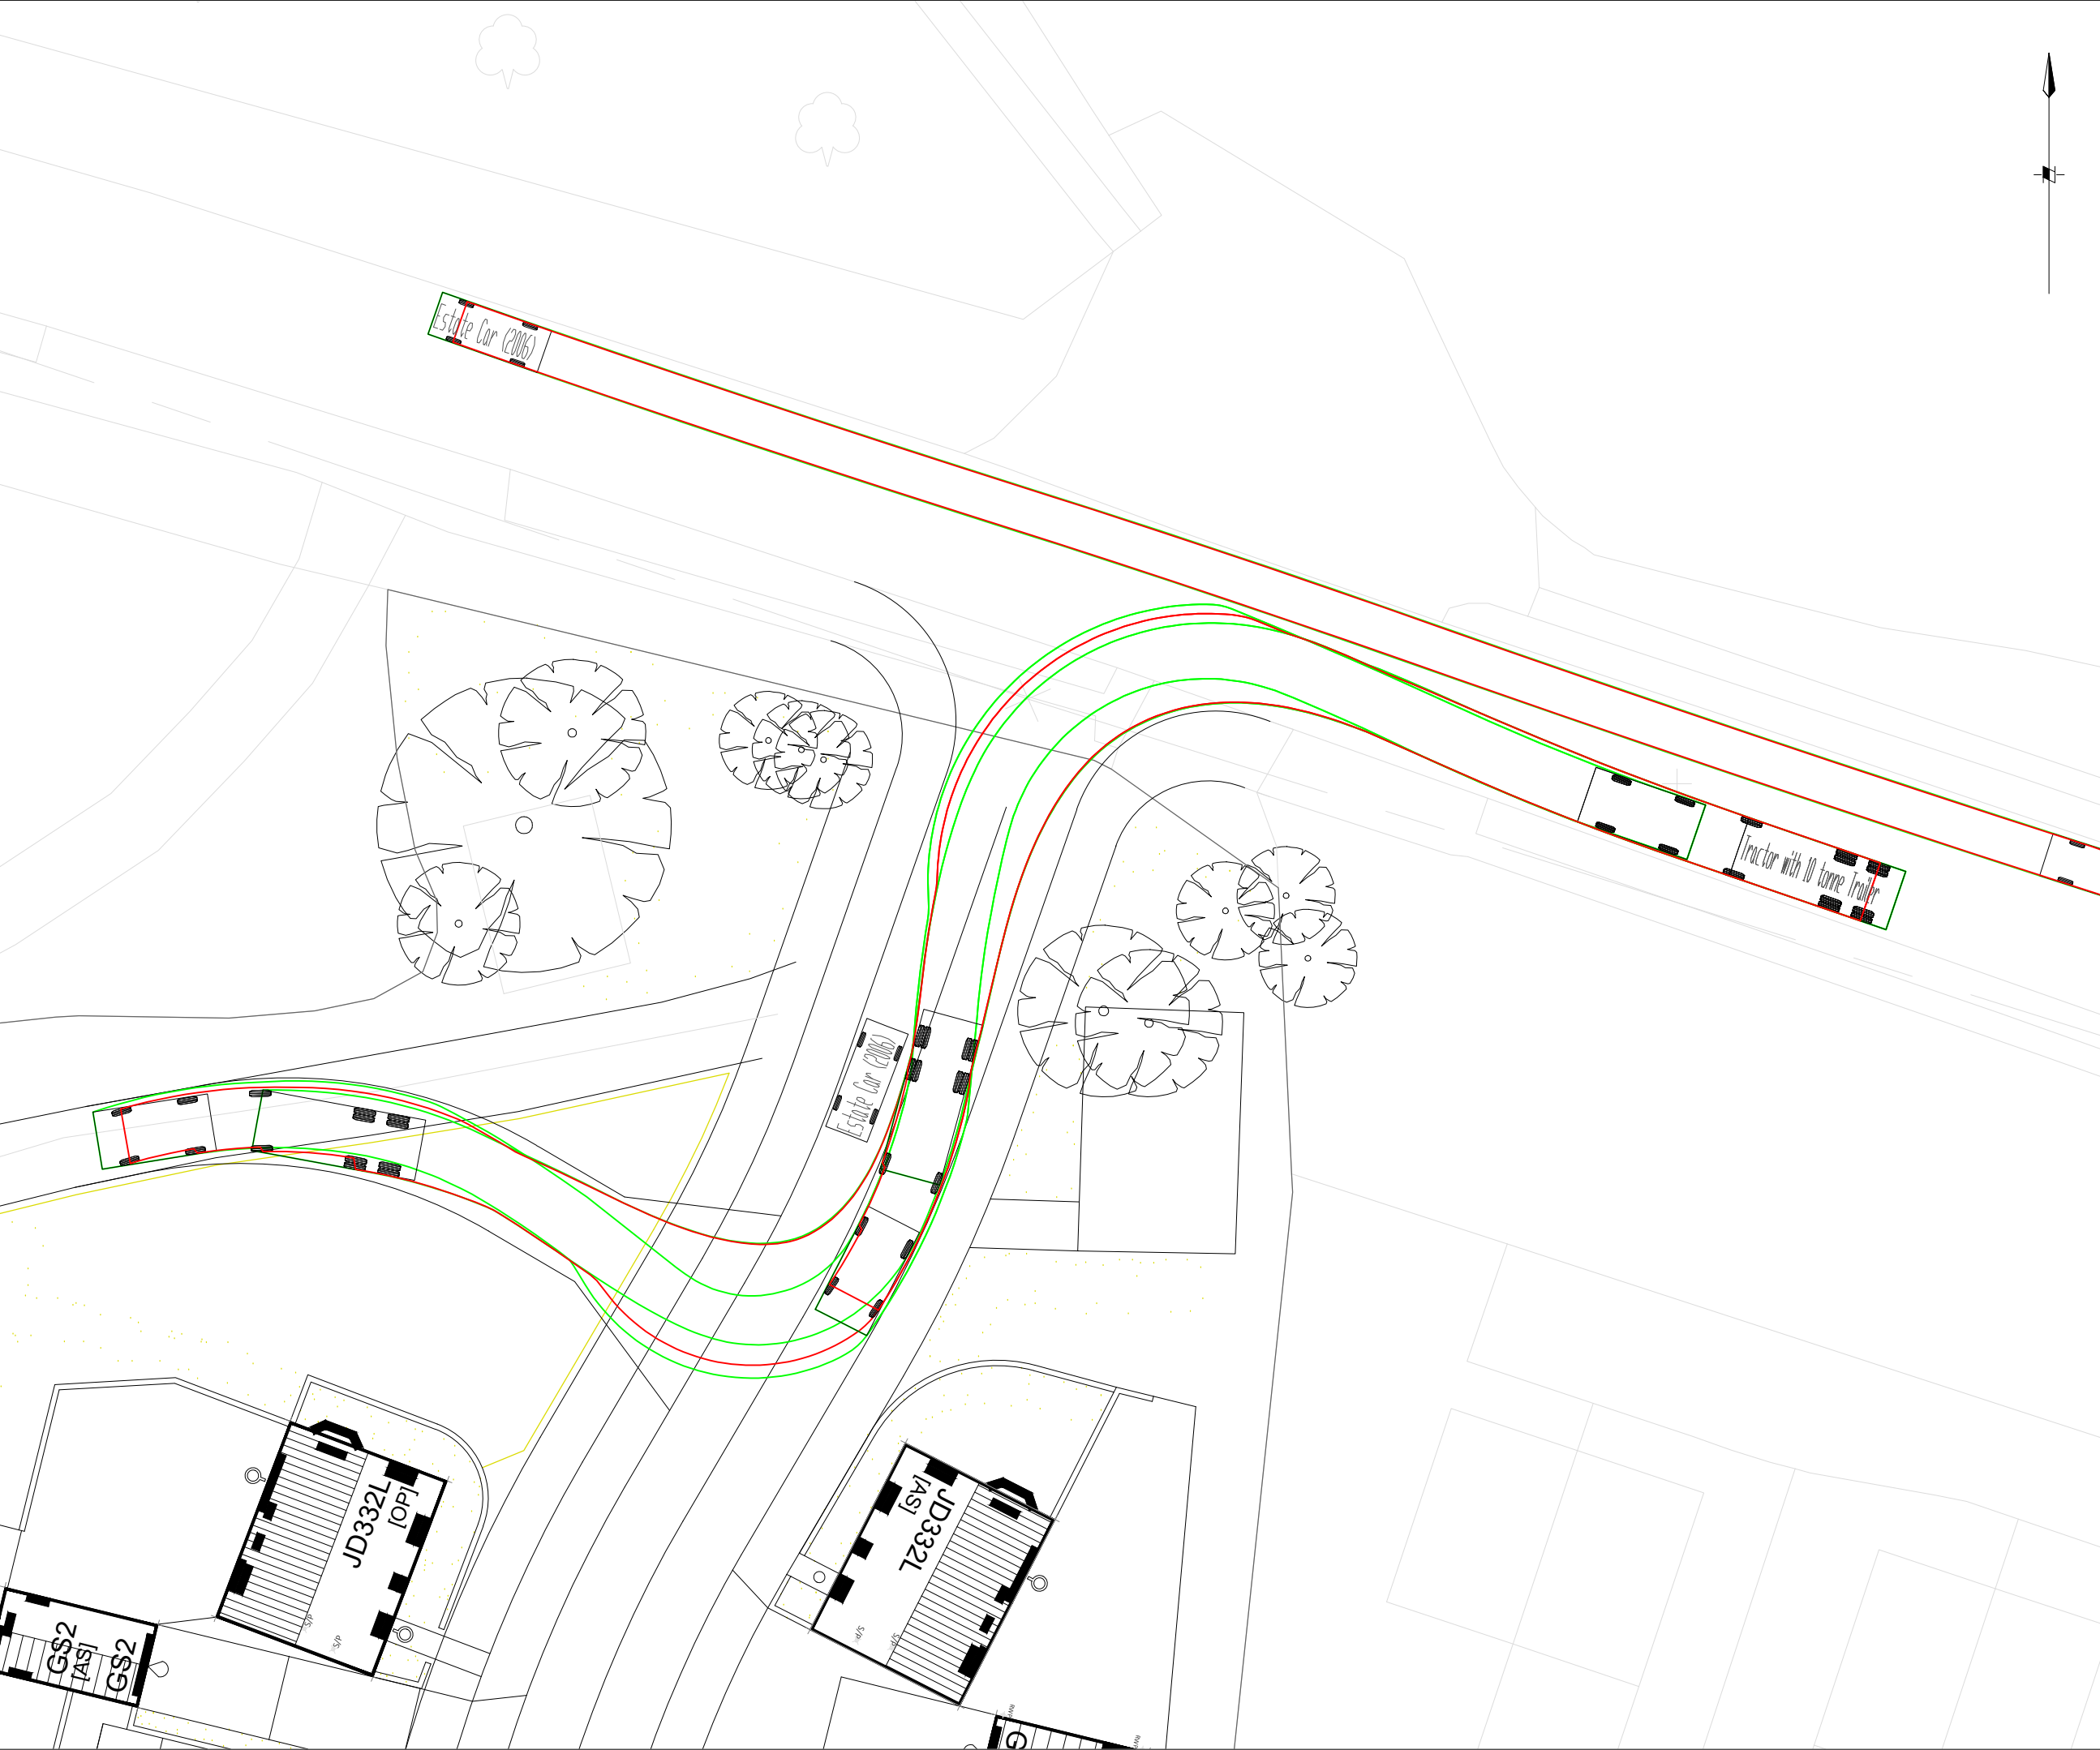

REV	DESCRIPTION	DATE	BY
-	-	-	-
PROJECT TITLE:			
PROPOSED RESIDENTIAL DEVELOPMENT			
HUNTS LANE			
DESFORD			
LEICESTER			
DRAWING TITLE:			
AGRICULTURAL ACCESS SKETCH			
DRAWING SCALE:			
1:250 @ A3 LANDSCAPE			
DRAWN BY:		CHECKED BY:	
EG		-	
DRAWING STATUS:		DRAWING DATE:	
FOR INFORMATION		15/04/2026	
DRAWING NUMBER:		DRAWING REVISION:	
DES-AGA-01		-	

TECHNICAL
DEPARTMENT



Jelson
H O M E S

JELSON LTD
370 LOUGHBOROUGH ROAD
LEICESTER
LE4 5PR
Tel: 0116 2661541 - Web: www.jelson.co.uk