



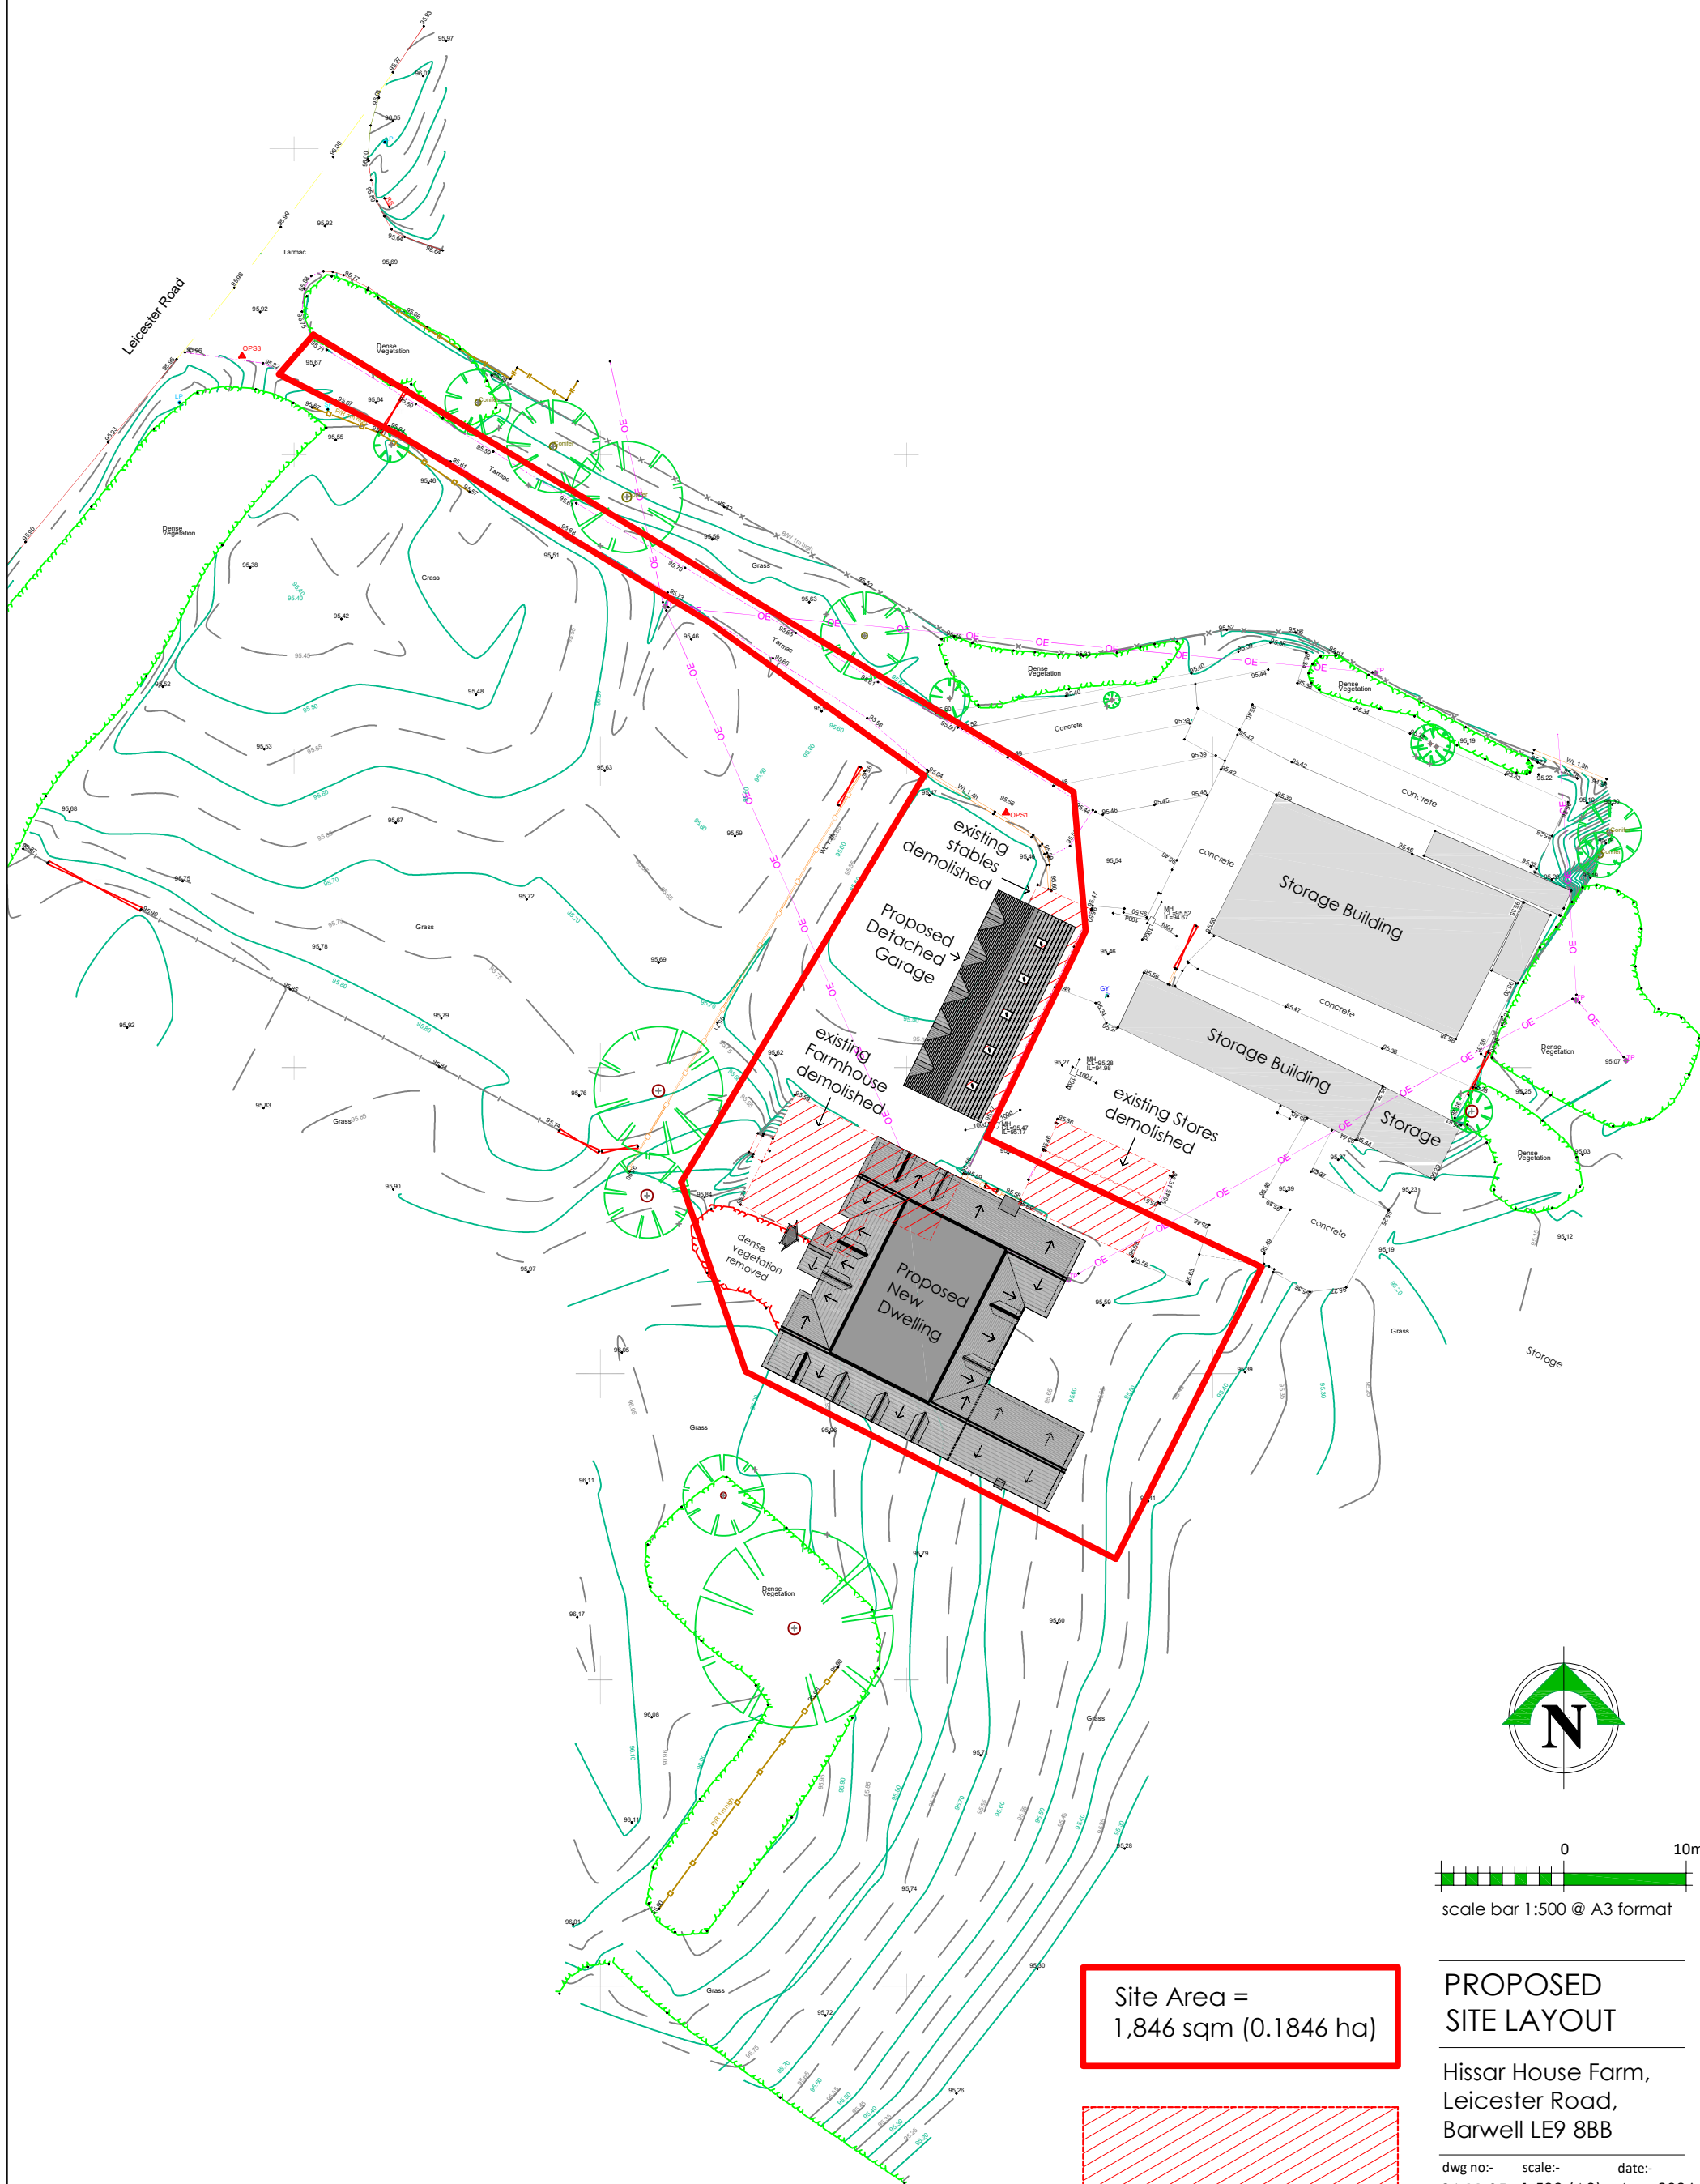

Site Area =
1,846 sqm (0.1846 ha)

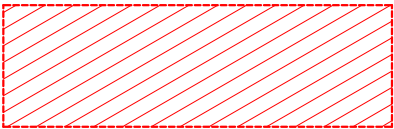

Buildings to be
demolished



0 10m
scale bar 1:500 @ A3 format

PROPOSED SITE LAYOUT

Hissar House Farm,
Leicester Road,
Barwell LE9 8BB

dwg no:- 26.11.05 scale:- 1:500 (A3) date:- Aug 2026

pgs design
mobile:- 07827 930918
pgsdesign2014@gmail.com