


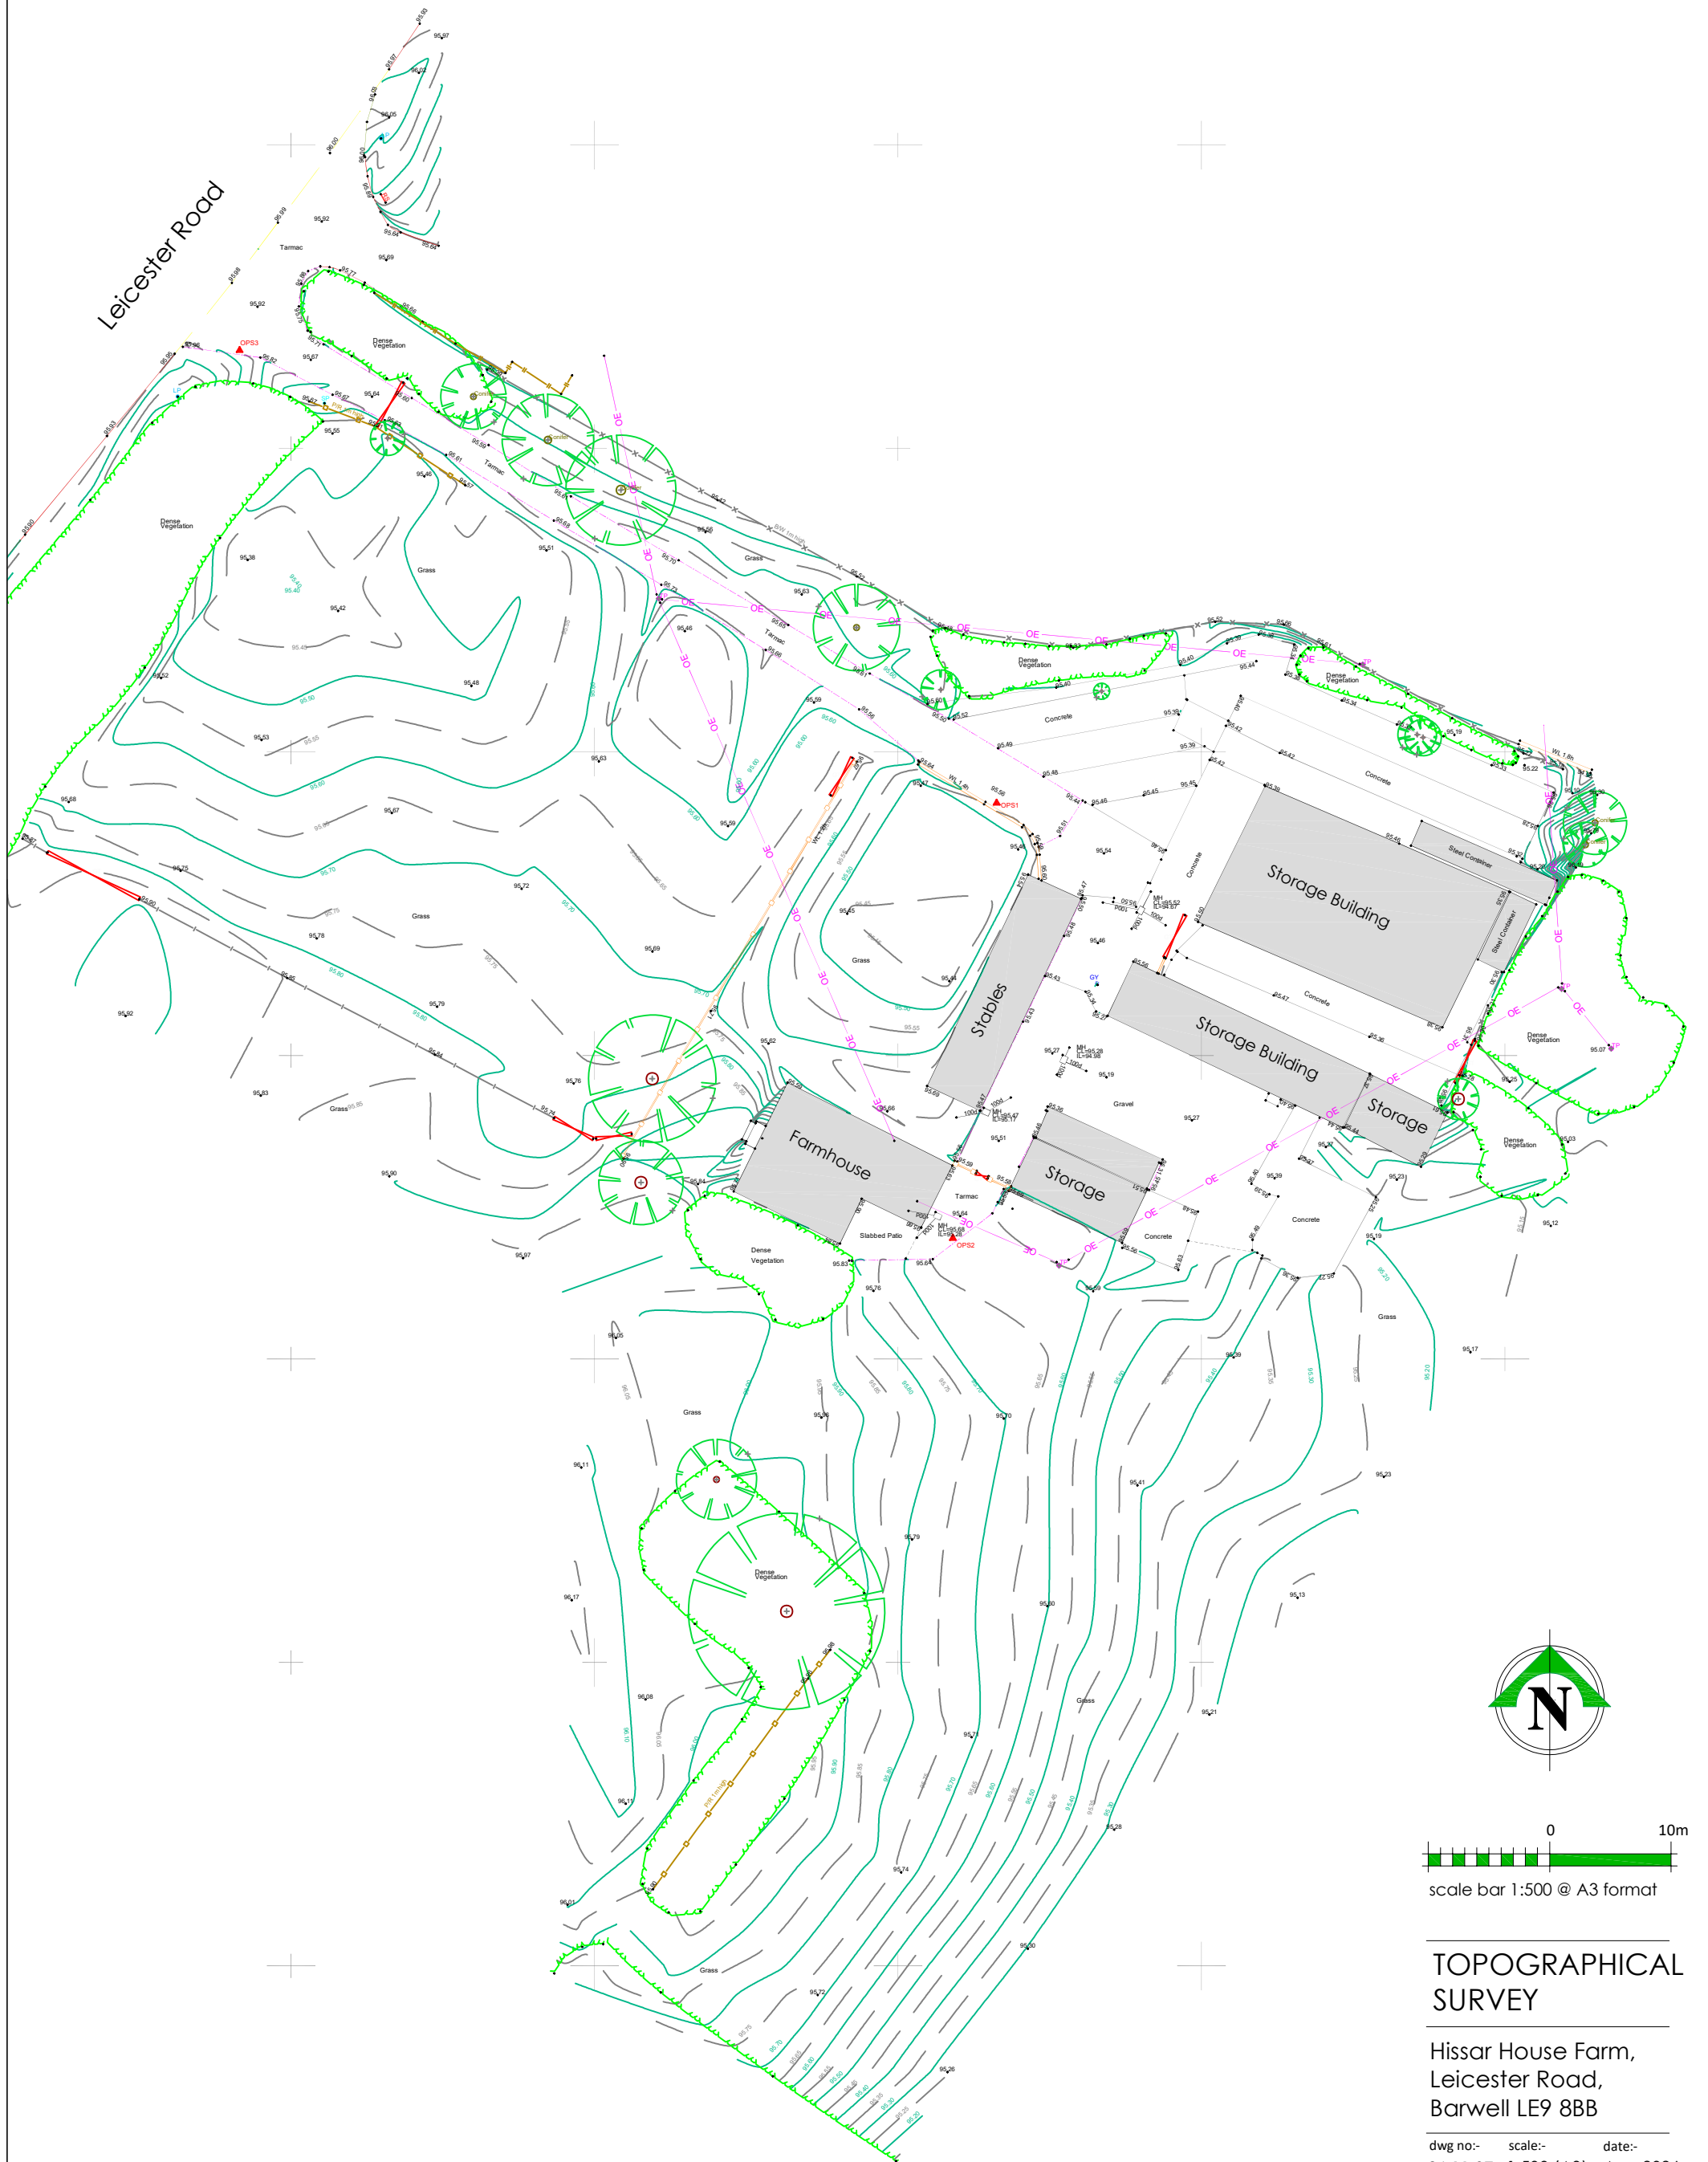

0 10m
scale bar 1:500 @ A3 format

TOPOGRAPHICAL SURVEY

Hissar House Farm,
Leicester Road,
Barwell LE9 8BB

dwg no:- 26.11.07 scale:- 1:500 (A3) date:- Aug 2026

pgs design
mobile:- 07827 930918
pgsdesign2014@gmail.com