11/00799/FUL

DCAMOPLN · -JO

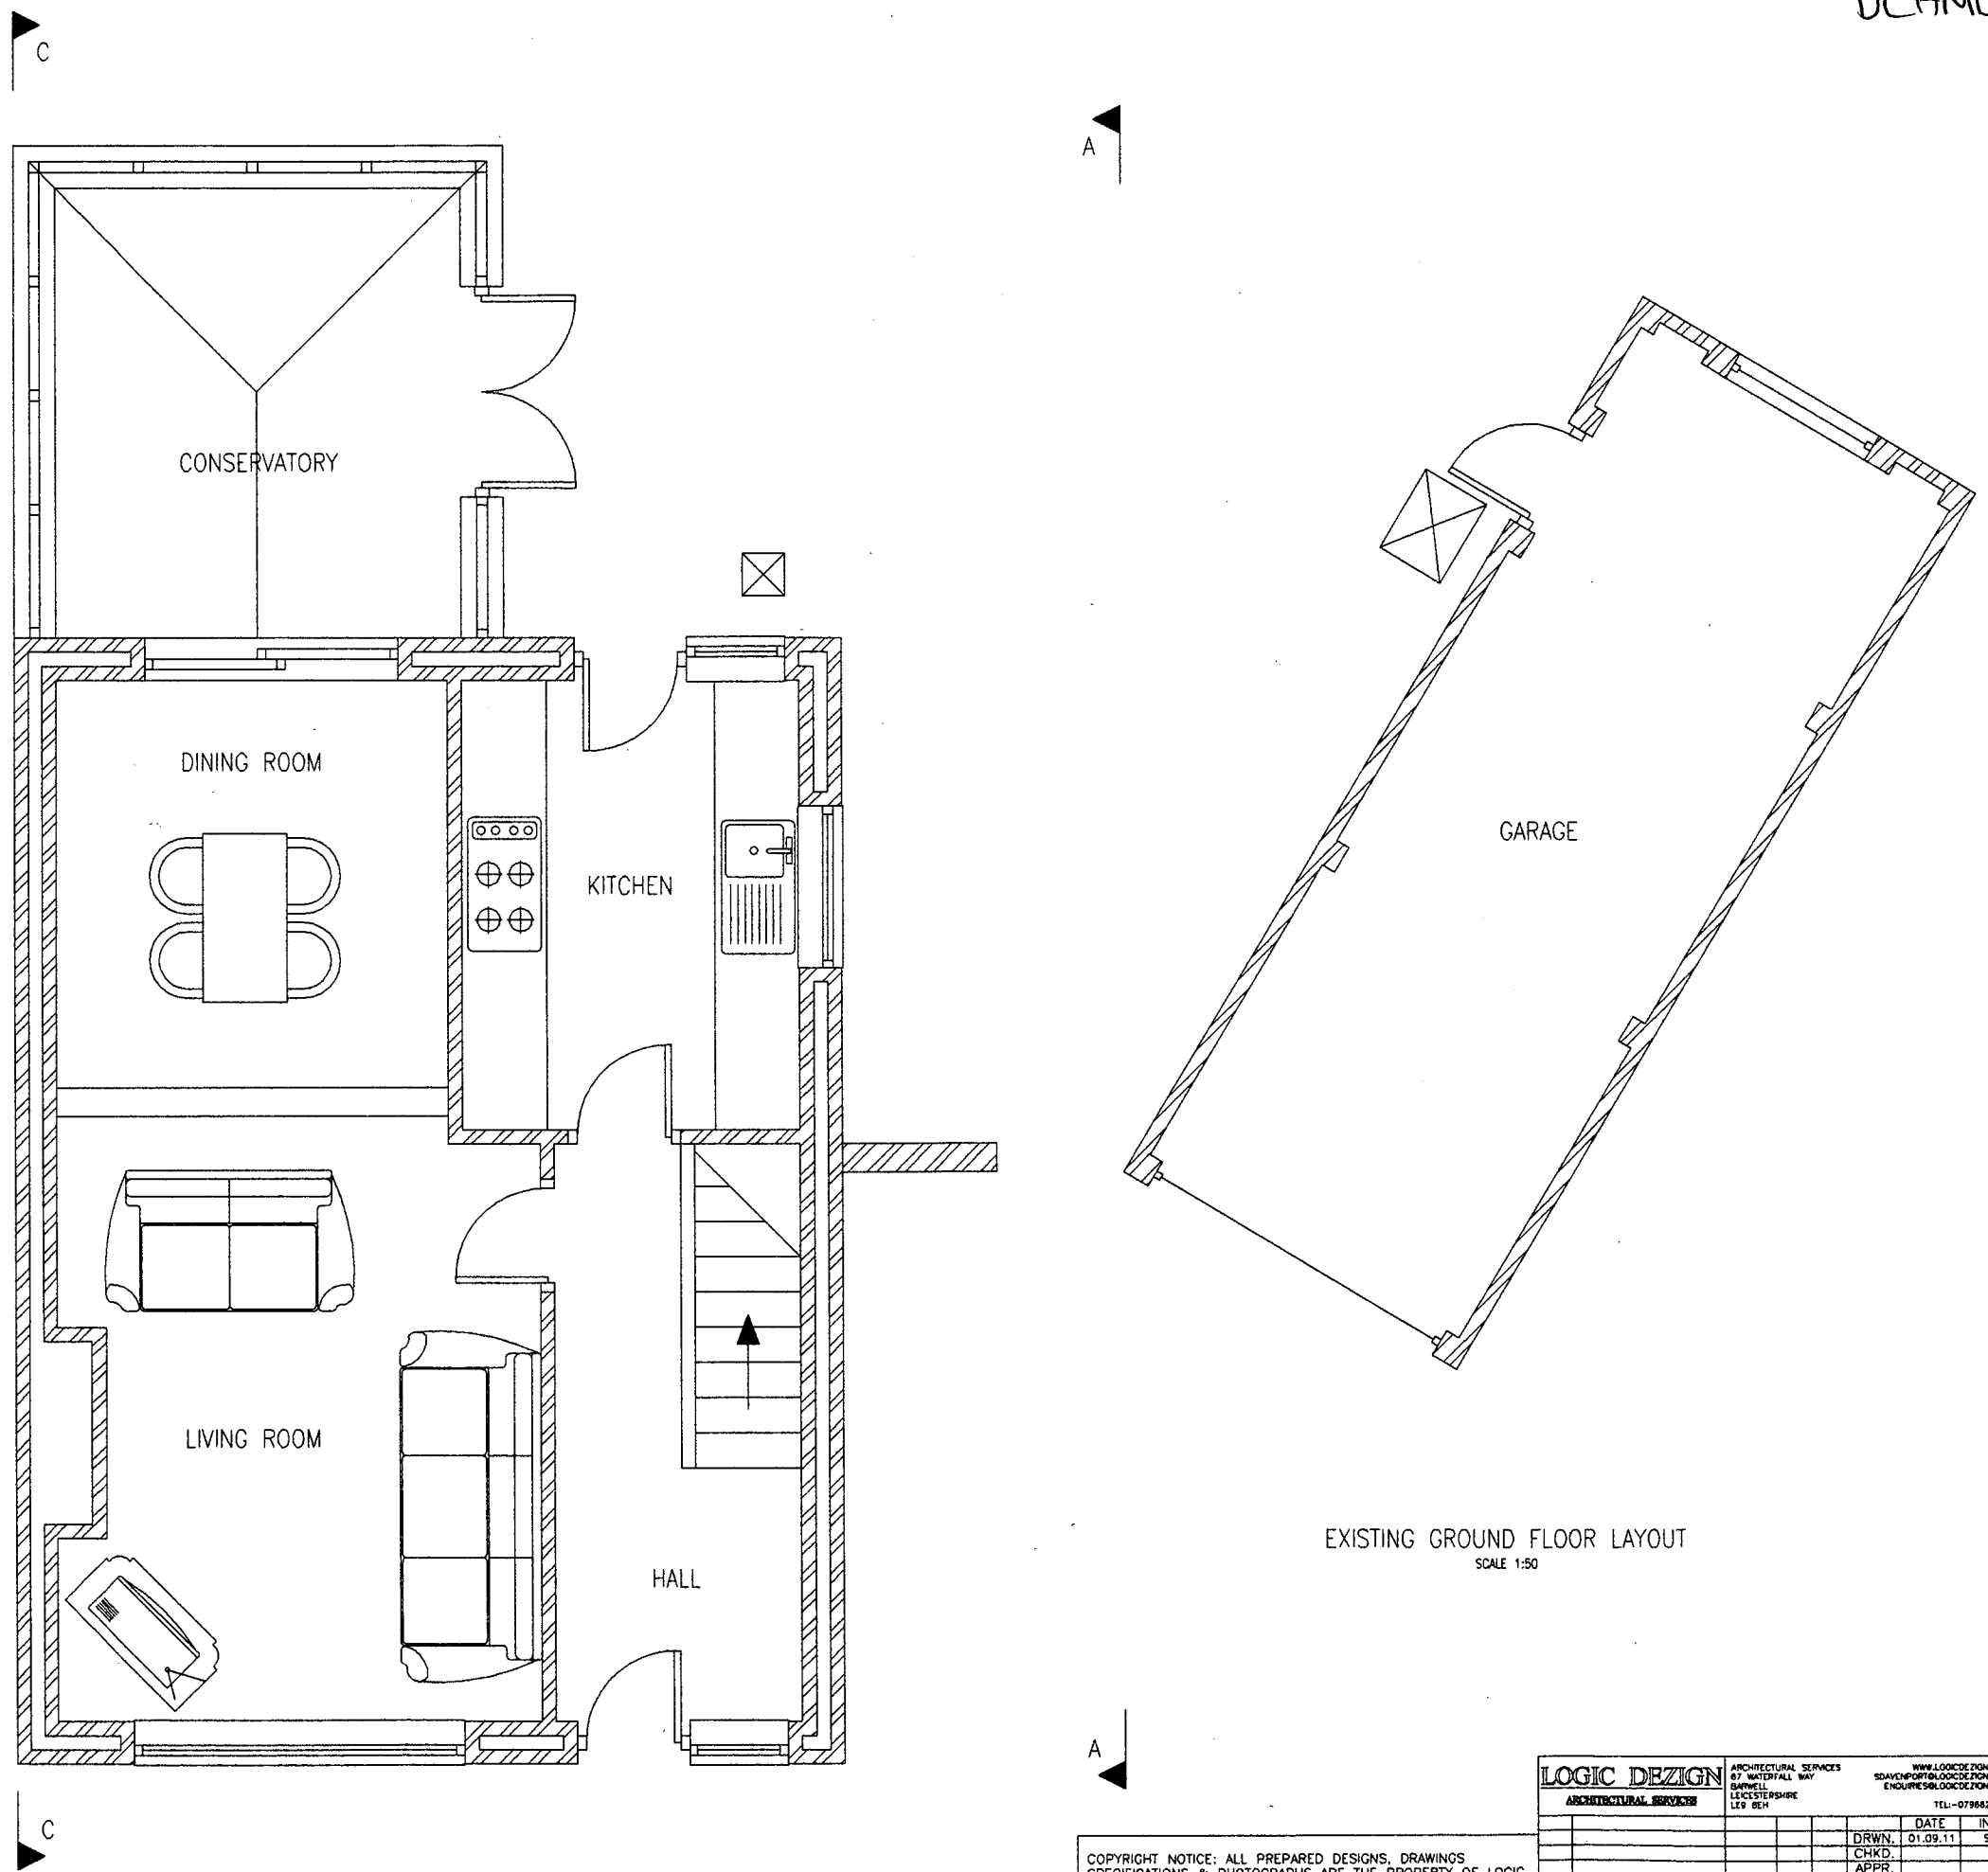

EXISTING GROUND FLOOR LAYOUT

SCALE 1:50

A3

COPYRIGHT NOTICE: ALL PREPARED DESIGNS, DRAWINGS SPECIFICATIONS & PHOTOGRAPHS ARE THE PROPERTY OF LOGIC DEZIGN. ALL SUCH DESIGNS AND INFORMATION ARE SUBMITTED IN CONFIDENCE AND ARE NOT TO BE PASSED TO OR DISCUSSED WITH A THIRD PARTY WITHOUT PRIOR CONSENT FROM LOGIC DEZIGN.

REV.	DESCRIPTION	DATE	CHK.	APR.
P1	PRELIMINARY ISSUE	01.09.11		

LOGIC DEZIGN
ARCHITECTURAL SERVICES
ARCHITECTURAL SERVICES
67 WATERFALL WAY
BARWELL
LEICESTERSHIRE
LE9 8EH
WWW.LOGICDEZIGN.CO.UK
SDAVENPORT@LOGICDEZIGN.CO.UK
ENQUIRIES@LOGICDEZIGN.CO.UK
TEL:-07968285908

	DATE	INT.
DRWN.	01.09.11	SD
CHKD.		
APPR.		

PRELIMINARY

DO NOT SCALE DRAWING

CLIENT:- MR & MRS ASHFORTH

ADDRESS:- 60 WATERFALL WAY, BARWELL, LEICS, LE9 8EH

SUBJECT:- EXISTING FLOOR LAYOUTS

DWG No:- LEC0057/002 – P1