

NORTH:

SCALE at A3:


0m5m.

GENERAL NOTES:

This drawing remains the property of Locksley Architects Ltd, reproduction shall only be allowed with written permission.

This drawing is not to be scaled for construction purposes, use written dimensions only. Any discrepancies to be reported to the architect. All dimensions to be checked on site. The contractor is responsible for all dimensions and setting out of the work on site. The contractor must ensure that all elements of the work comply with current building regulations.

PROJECT NOTES:

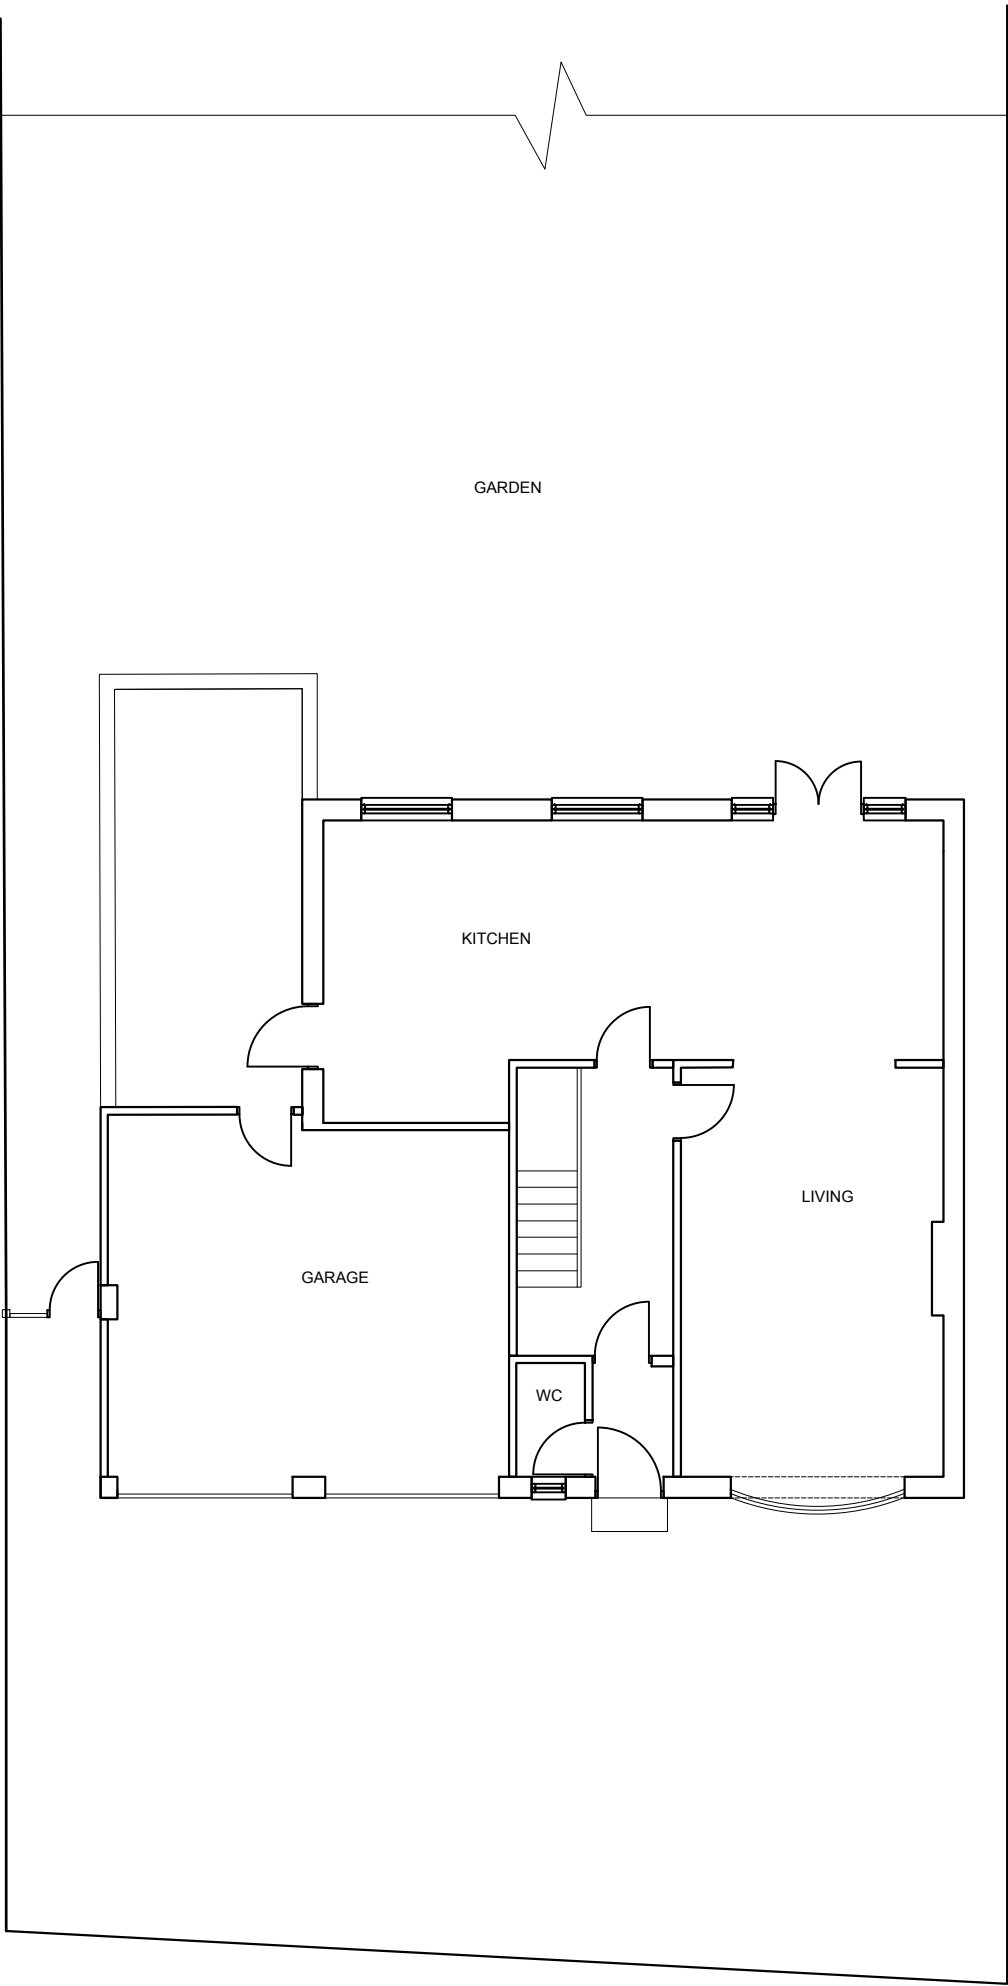

1 Ground Floor
1 : 100

Issued for Planning		TBC	A
Revision Description		Date	Rev
LOCKSLEY ARCHITECTS			
Architect Details 11 Pembridge Mews, Notting Hill, London W11 3EQ info@locksleyarchitects.com 0207 206 2727			
Project 6 Greys Drive			
Title Existing Plans			
Job No 1163	Drg No E01	Revision A	

NORTH:

SCALE at A3:

0m5m.

GENERAL NOTES:

This drawing remains the property of Locksley Architects Ltd, reproduction shall only be allowed with written permission.

This drawing is not to be scaled for construction purposes, use written dimensions only. Any discrepancies to be reported to the architect. All dimensions to be checked on site. The contractor is responsible for all dimensions and setting out of the work on site. The contractor must ensure that all elements of the work comply with current building regulations.

PROJECT NOTES:



1

Front Elevation

1 : 50

Revision Description	Date	Rev
LOCKSLEY ARCHITECTS		
Architect Details 11 Pembridge Mews, Notting Hill, London W11 3EQ info@locksleyarchitects.com 0207 206 2727		
Project 6 Greys Drive		
Title Existing Elevations		
Job No	Drg No	Revision
1163	E02	

NORTH: 

SCALE at A3:



0m 5m.

GENERAL NOTES:

This drawing remains the property of Locksley Architects Ltd, reproduction shall only be allowed with written permission.

This drawing is not to be scaled for construction purposes, use written dimensions only. Any discrepancies to be reported to the architect. All dimensions to be checked on site. The contractor is responsible for all dimensions and setting out of the work on site. The contractor must ensure that all elements of the work comply with current building regulations.

PROJECT NOTES:

conversion of existing garage to habitable space with matching bricks and timber framed double glazed bay window

1 Ground Floor
1 : 100

Issued for Planning		TBC	A
Revision Description		Date	Rev
 LOCKSLEY ARCHITECTS			
Architect Details 11 Pembridge Mews, Notting Hill, London W11 3EQ info@locksleyarchitects.com 0207 206 2727			
Project 6 Greys Drive			
Title Proposed Plans			
Job No	Drg No	Revision	
1163	P01	A	

NORTH:

SCALE at A3:



0m 5m.

GENERAL NOTES:

This drawing remains the property of Locksley Architects Ltd, reproduction shall only be allowed with written permission.

This drawing is not to be scaled for construction purposes, use written dimensions only. Any discrepancies to be reported to the architect. All dimensions to be checked on site. The contractor is responsible for all dimensions and setting out of the work on site. The contractor must ensure that all elements of the work comply with current building regulations.

PROJECT NOTES:



conversion of existing garage to habitable space with matching bricks and timber framed double glazed bay window

1 Front Elevation
1 : 50

Issued for Planning		TBC	A
Revision Description		Date	Rev
LOCKSLEY ARCHITECTS			
Architect Details 11 Pembridge Mews, Notting Hill, London W11 3EQ info@locksleyarchitects.com 0207 206 2727			
Project 6 Greys Drive			
Title Proposed Plans			
Job No	1163	Drg No	P02
		Revision	A