


Information is given as a guide only
and it's accuracy cannot be guaranteed.

PLEASE NOTE: This plan ONLY shows assets owned by National Grid Electricity Distribution (NGED).
Electricity assets owned by National Grid Electricity Transmission (NGET) and IDNO's
(Independent Network Operators) MAY be present in this area.

X - 444301.153,305853.013

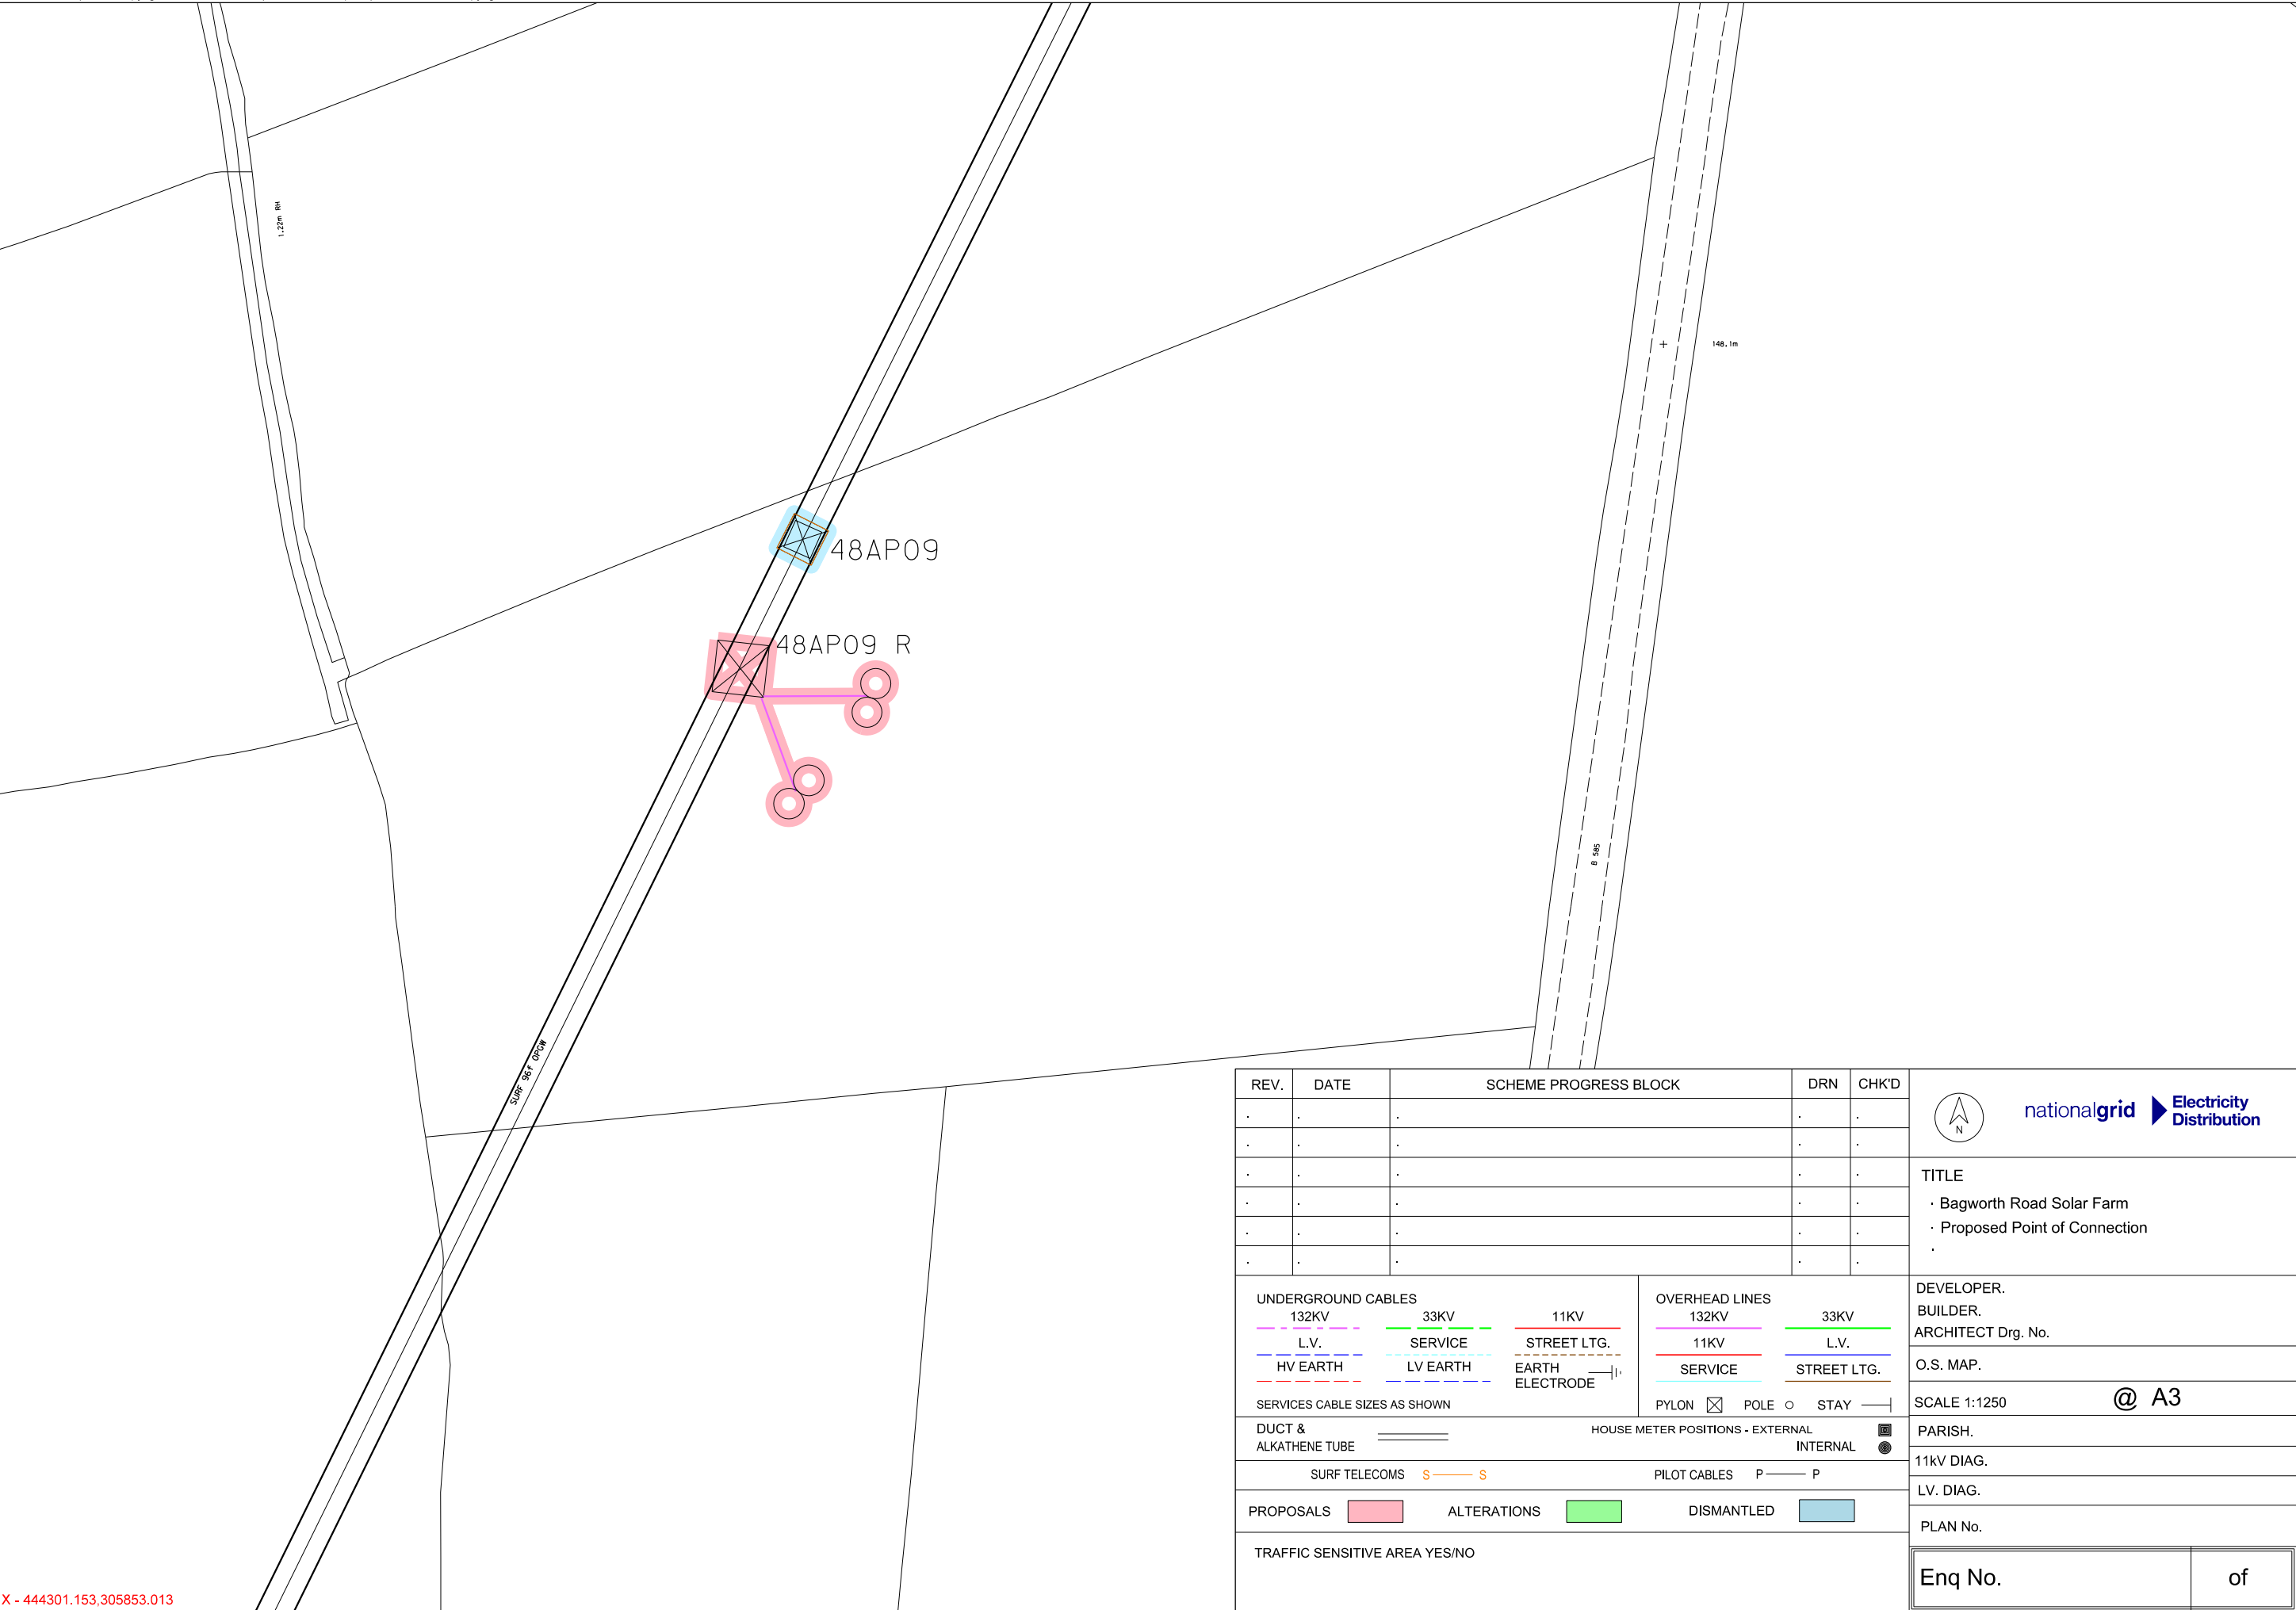

REV.	DATE	SCHEME PROGRESS BLOCK	DRN	CHK'D
.	.	.	.	.
.	.	.	.	.
.	.	.	.	.
.	.	.	.	.
.	.	.	.	.
.	.	.	.	.



TITLE
· Bagworth Road Solar Farm
· Proposed Point of Connection
·

UNDERGROUND CABLES

132KV 33KV 11KV

L.V. SERVICE STREET LTG.

HV EARTH LV EARTH EARTH ELECTRODE

OVERHEAD LINES

132KV 33KV

11KV L.V.

SERVICE STREET LTG.

SERVICES CABLE SIZES AS SHOWN

DUCT & ALKATHENE TUBE

HOUSE METER POSITIONS - EXTERNAL INTERNAL

SURF TELECOMS S S

PILOT CABLES P P

PROPOSALS ALTERATIONS DISMANTLED

TRAFFIC SENSITIVE AREA YES/NO

DEVELOPER.
BUILDER.
ARCHITECT Drg. No.

O.S. MAP.

SCALE 1:1250 @ A3

PARISH.

11KV DIAG.

LV. DIAG.

PLAN No.

Enq No. of