



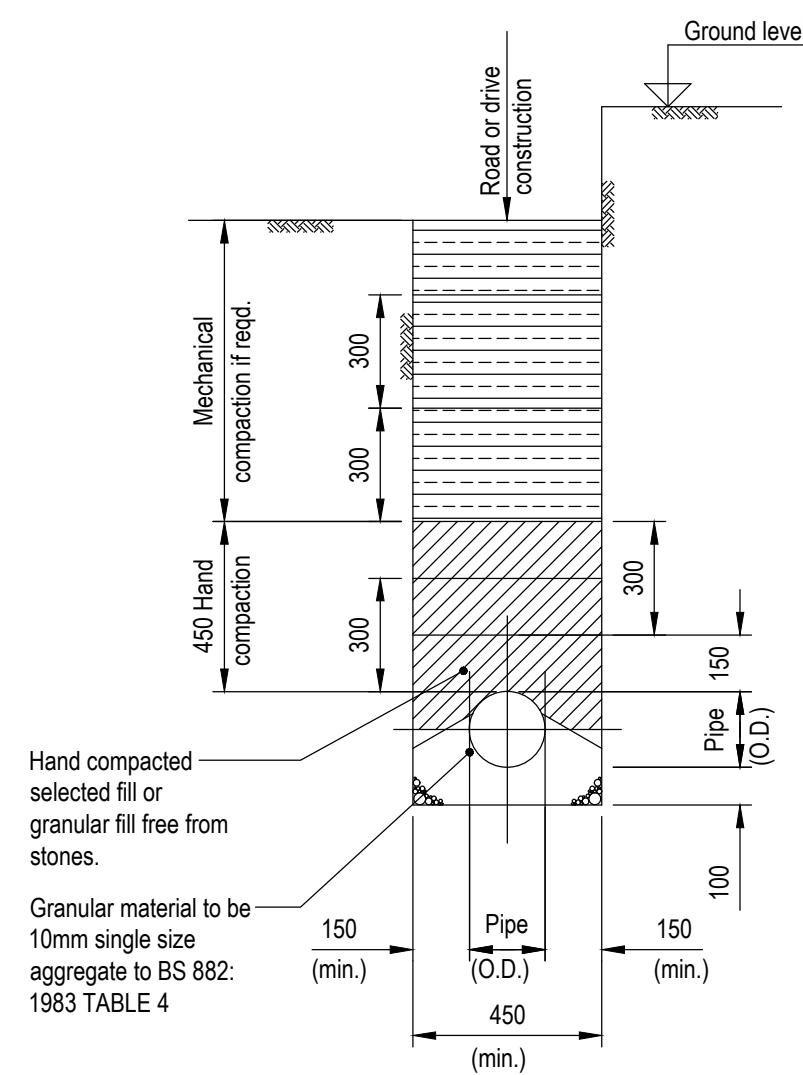


Normal Bedding
Scale 1:20

Note:
Pipe protection is required by one of the three methods shown where cover is <600mm in un-trafficked areas and <900mm elsewhere.

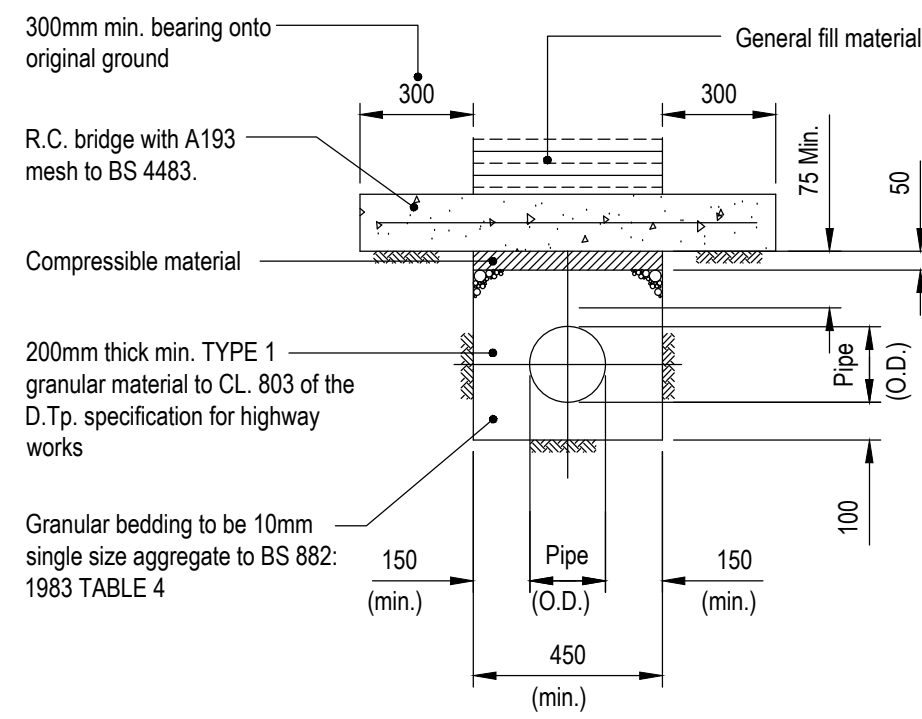


Reinforced Concrete Bridging
Scale 1:20


PIPE PROTECTION IS REQUIRED BY ONE OF THE THREE METHODS SHOWN WHERE COVER IS <600mm IN UNTRAFFICKED AREAS AND <900mm ELSEWHERE.

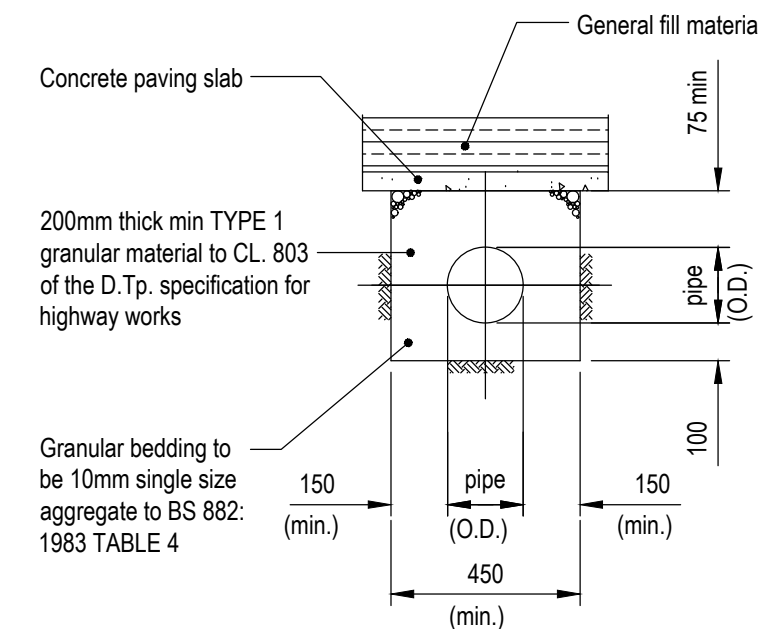


Concrete Paving Slab Bridging
Scale 1:20

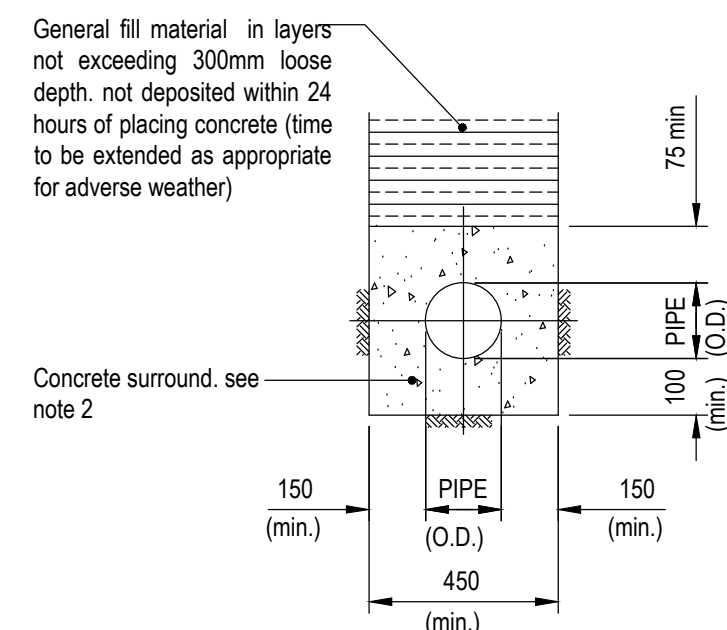


Concrete Surround
Scale 1:20

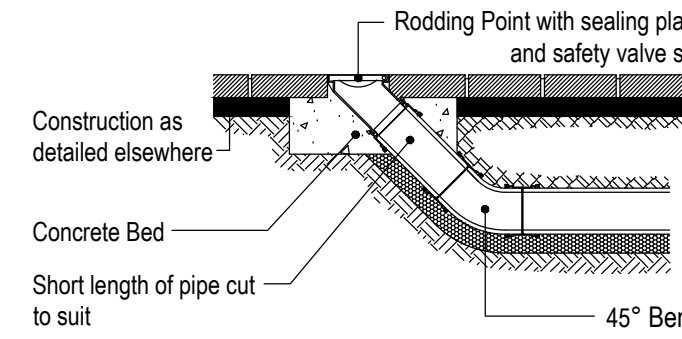


Rodding Point
Scale 1:20

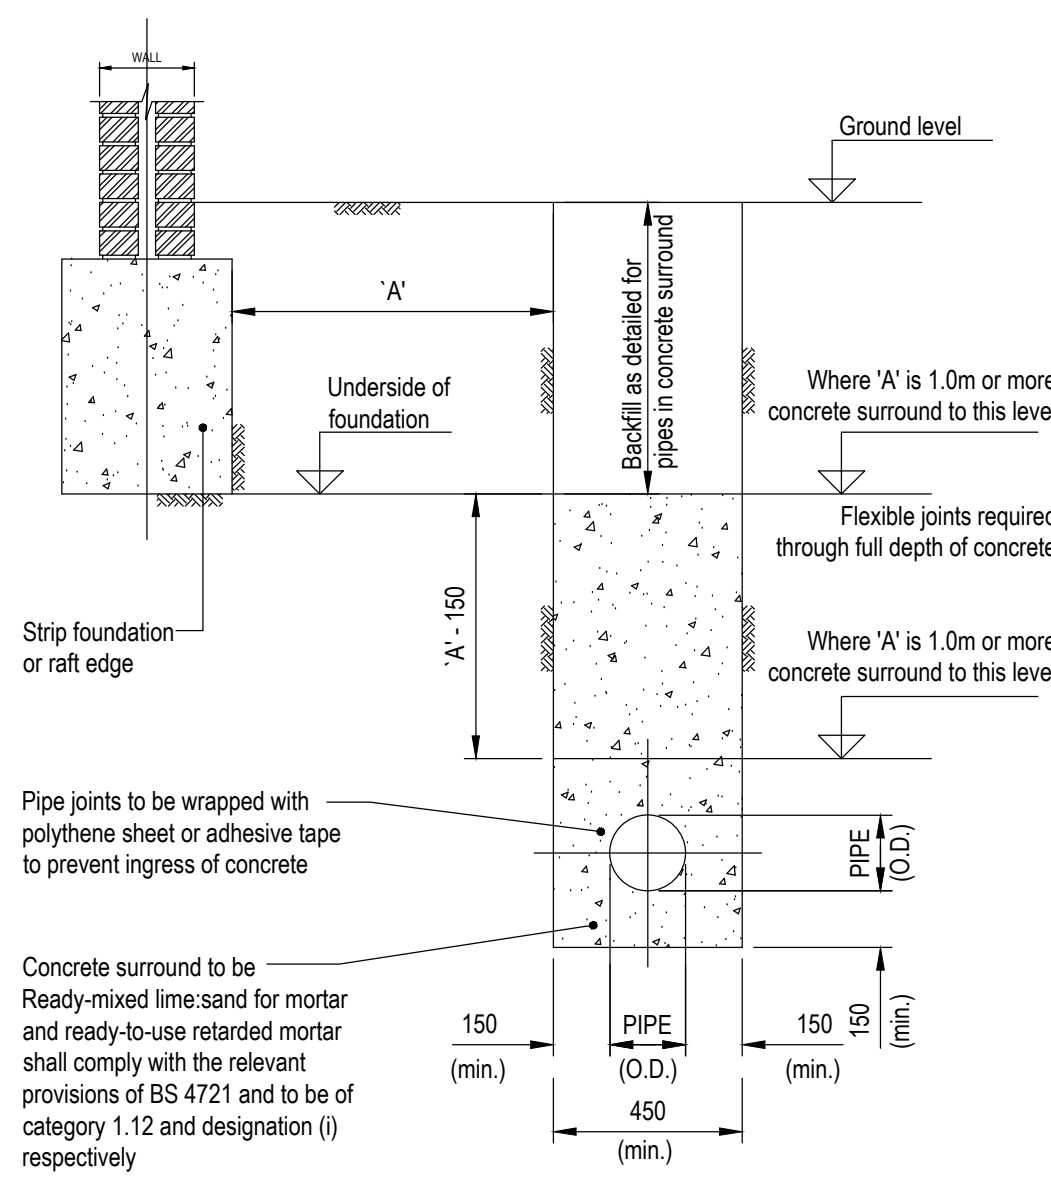


Pipe Runs Near Buildings
Scale 1:20

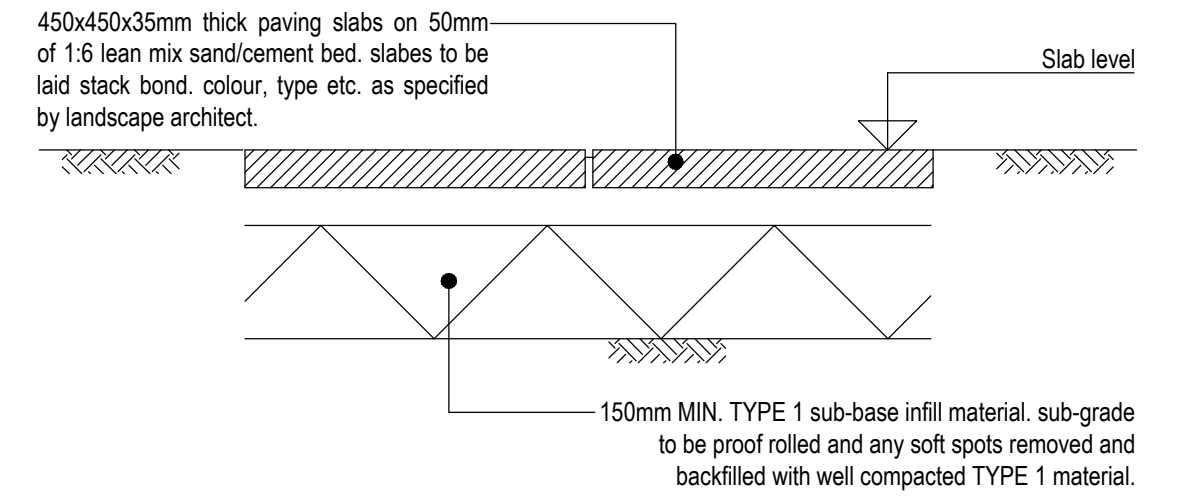


Private Footpath & Patio Details
Scale 1:10

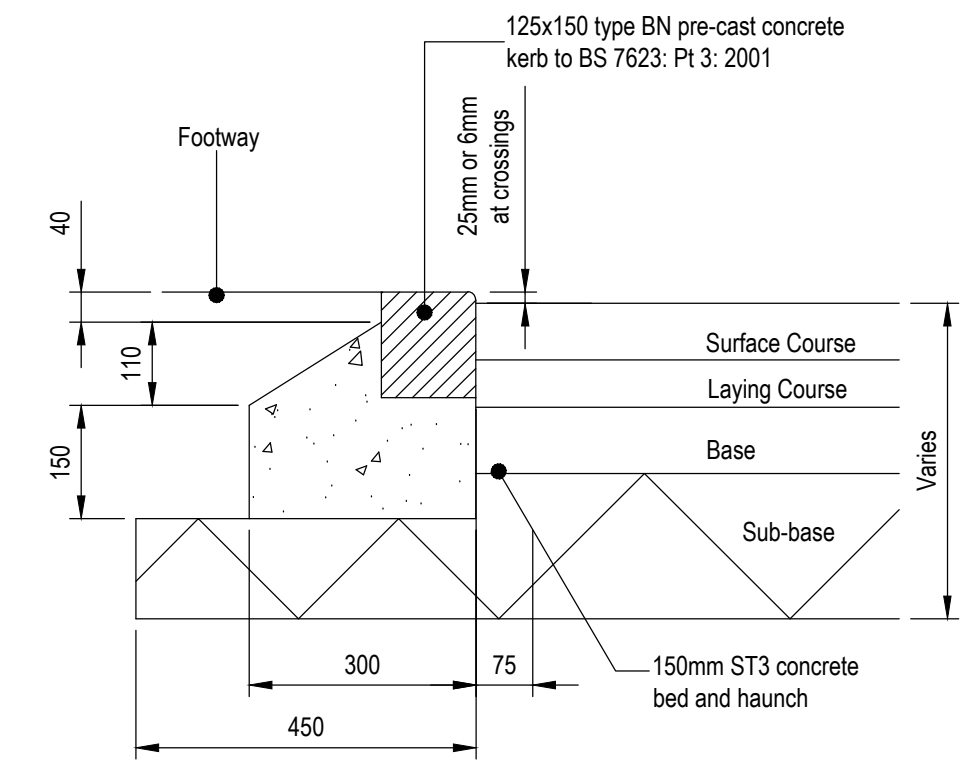


125x150 BN Kerb
Scale 1:10

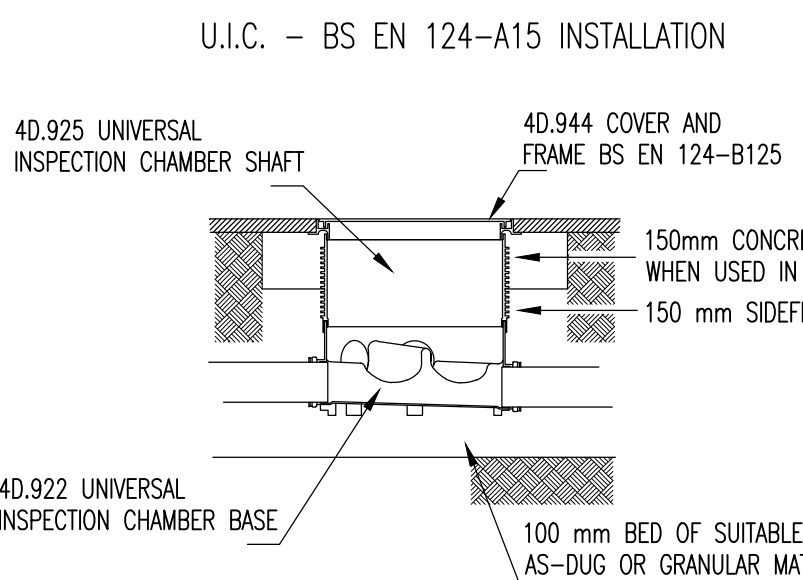


OSMA INSPECTION CHAMBER, 600-1200mm DEPTH (TRAFFICKED AREAS)
SCALE 1:20

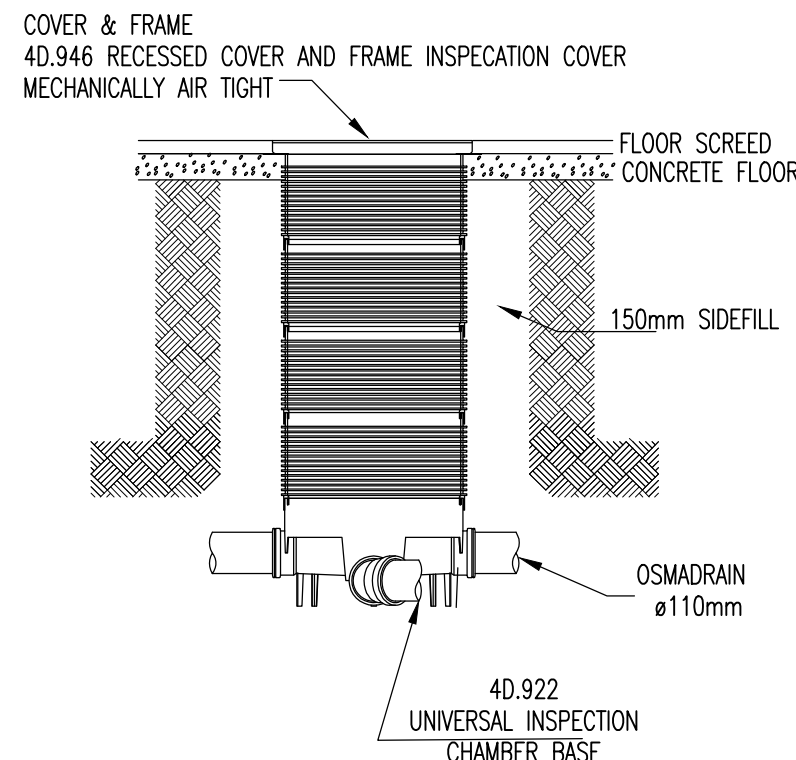


OSMA INSPECTION CHAMBER, 600-1200mm DEPTH (NON-TRAFFICKED AREAS) RECESSED DOUBLE SEALED COVER
SCALE 1:20

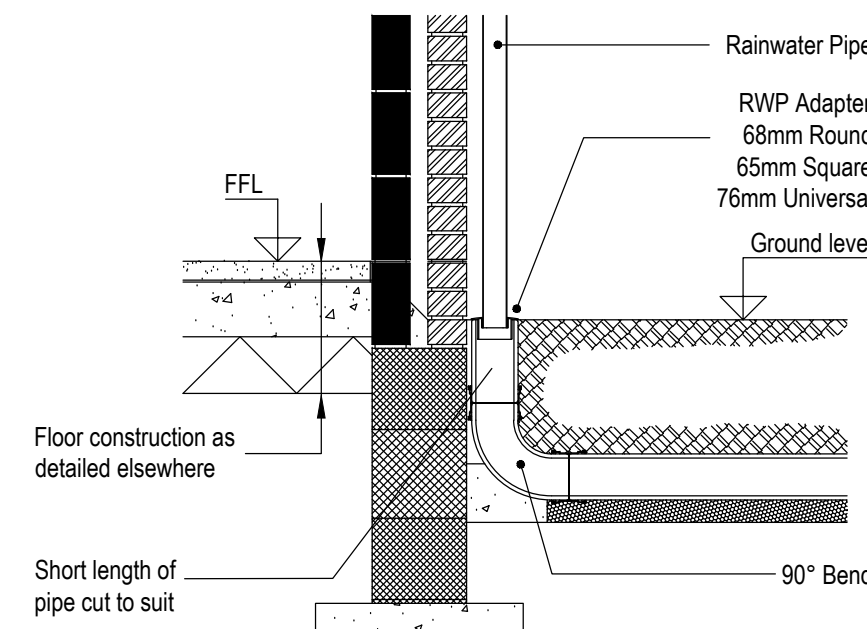


External RWP Connection
Scale 1:20

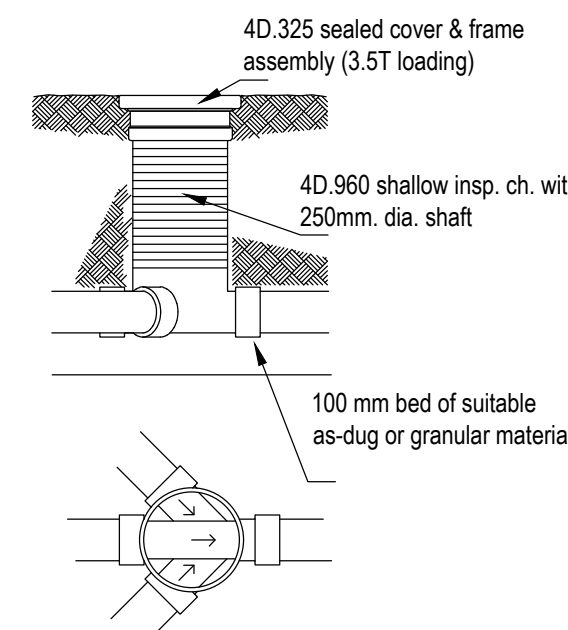


Mini-access Chamber (Non-loading)
Scale 1:20

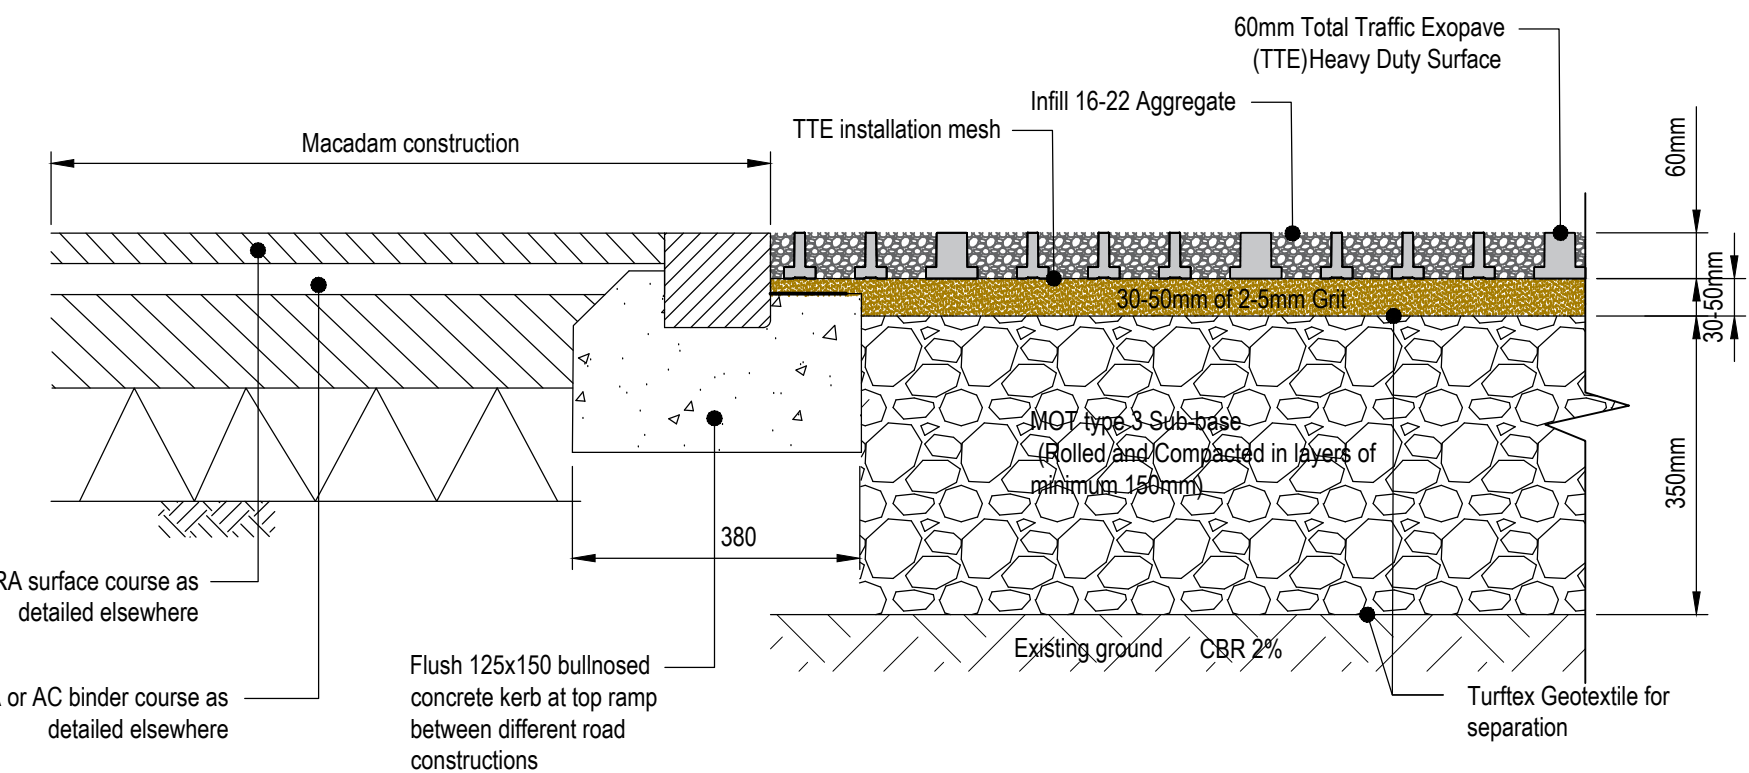


Transition from Asphalt to TTE Gravel Build-up
Scale 1:10

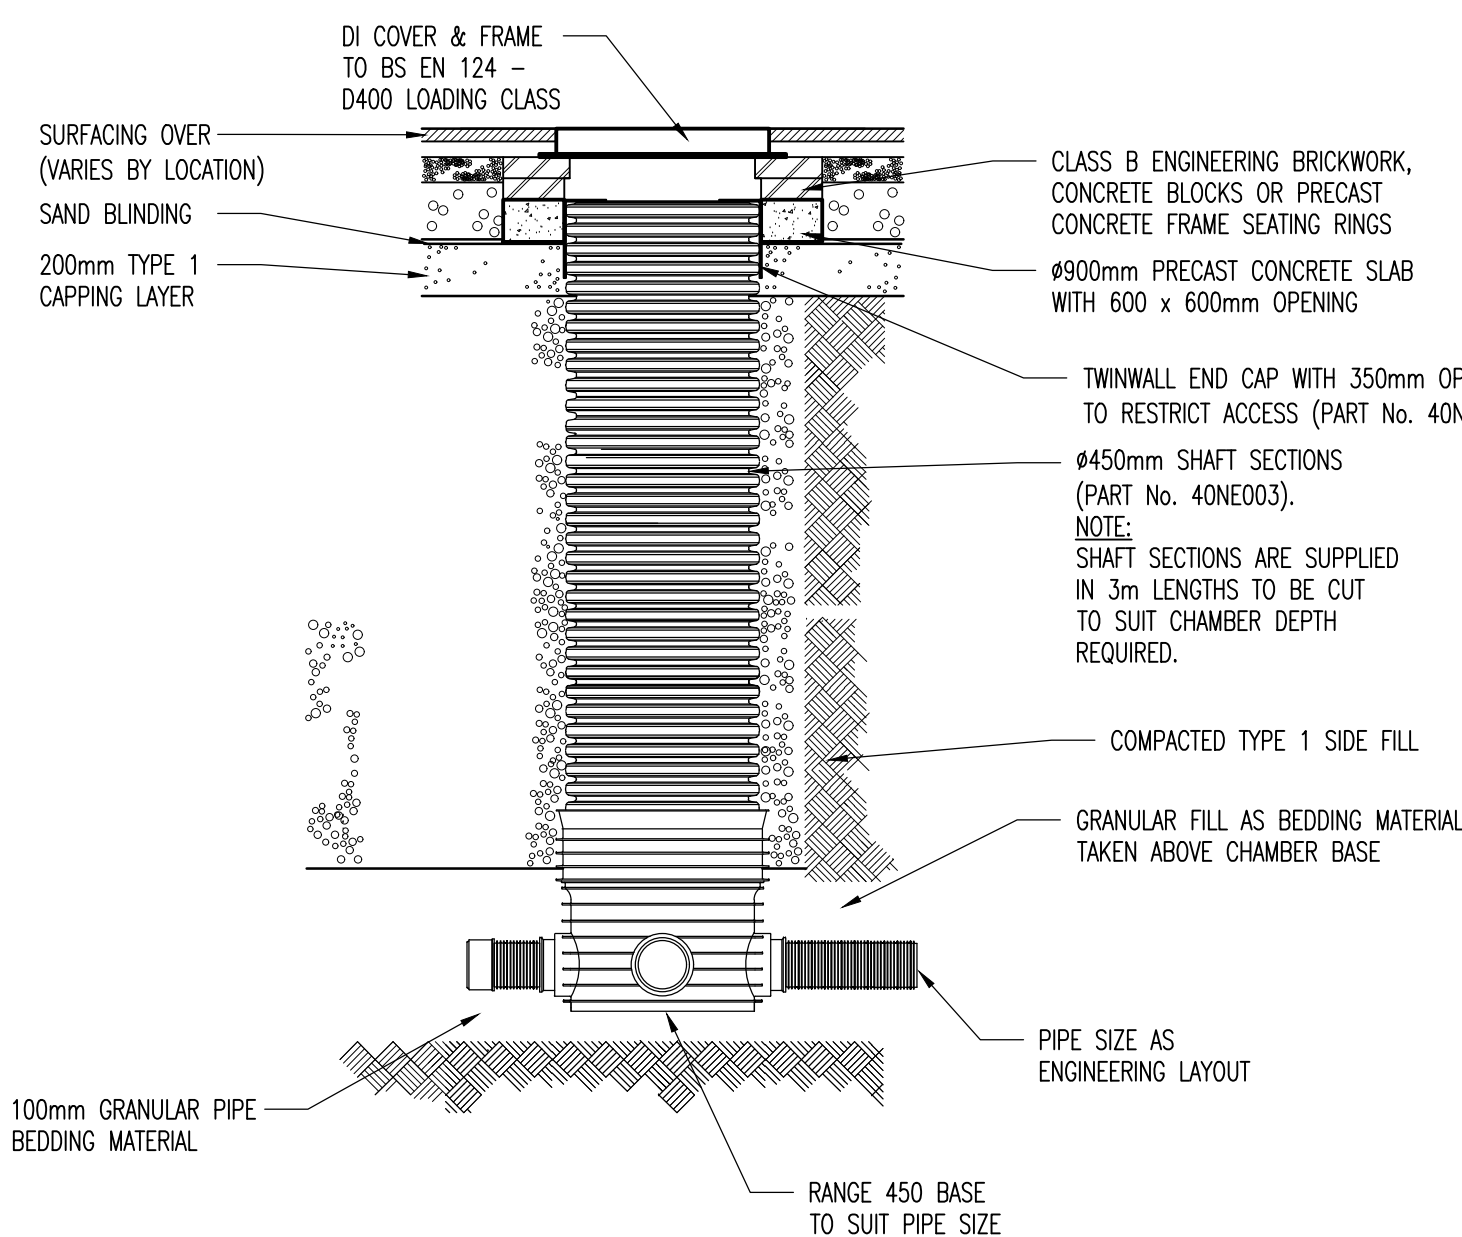

WAVIN RANGE 450 INSPECTION CHAMBER >1200 DEPTH (TRAFFICKED AREAS) UP TO 150mm PIPEWORK - MAX 3m DEPTH
SCALE 1:30

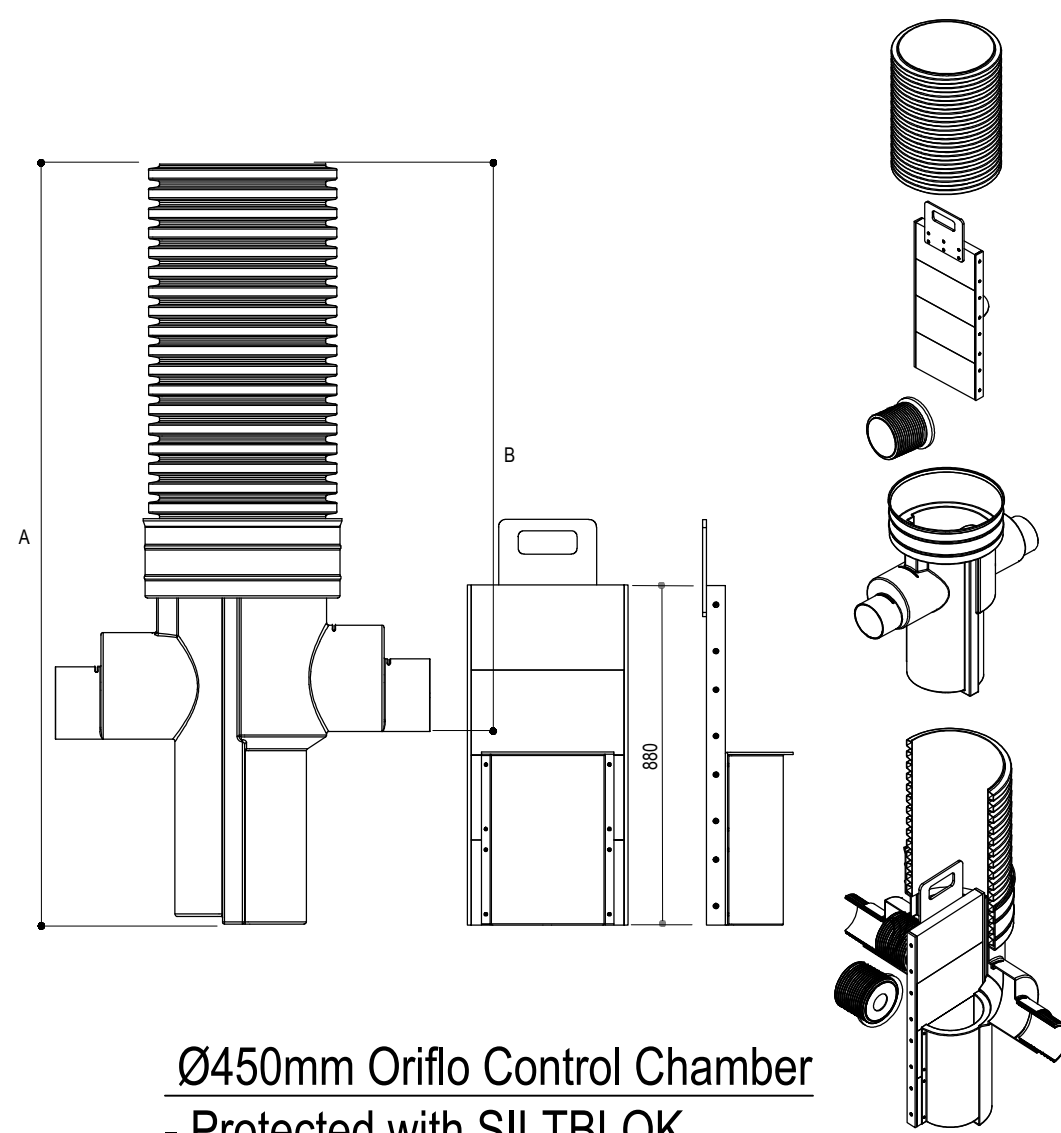

Ø450mm Oriflo Control Chamber - Protected with SILTBLOK
Not to Scale

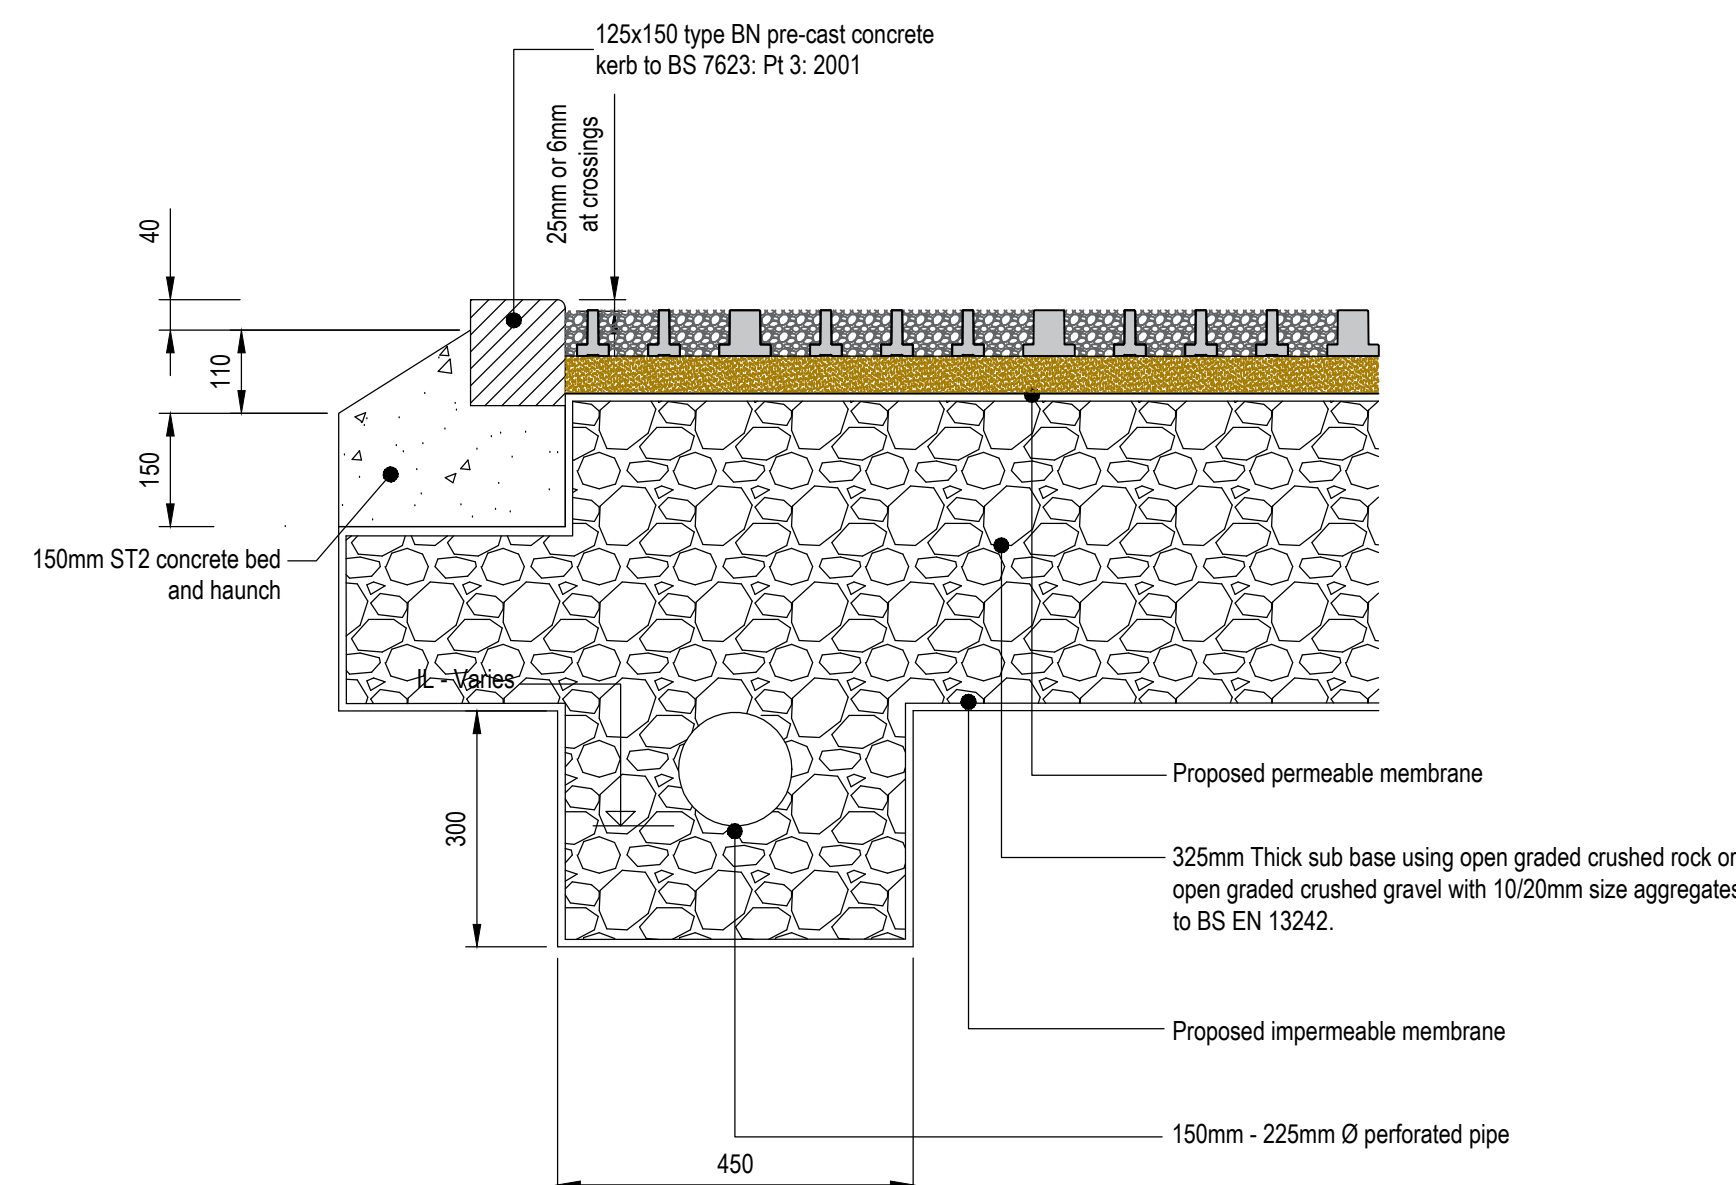

Permeable Surfacing for Parking Area
Scale 1:10

Scale
As Shown

PT	Preliminary Issue	PG	AB	23.08.2022
Issue	Notes	Drawn	Approved	Date
Issuing Office: JMS Midlands (Nuneaton): Victoria Court, 25 Tennant Street Nuneaton, Warwickshire, United Kingdom, CV11 4LZ, Tel: 02476 350505				
Project: Kennel Lane, Witherley Atherstone, CV9 3LJ				
Drawing Title: Private Construction Details (Plots 1 - 5) Sheet 1 of 2				
Project No.	CO22/293/07	Drawing No.	202	Issue
				P1
PRELIMINARY				