




PROPOSED PLANT
LAYOUT - 1:100

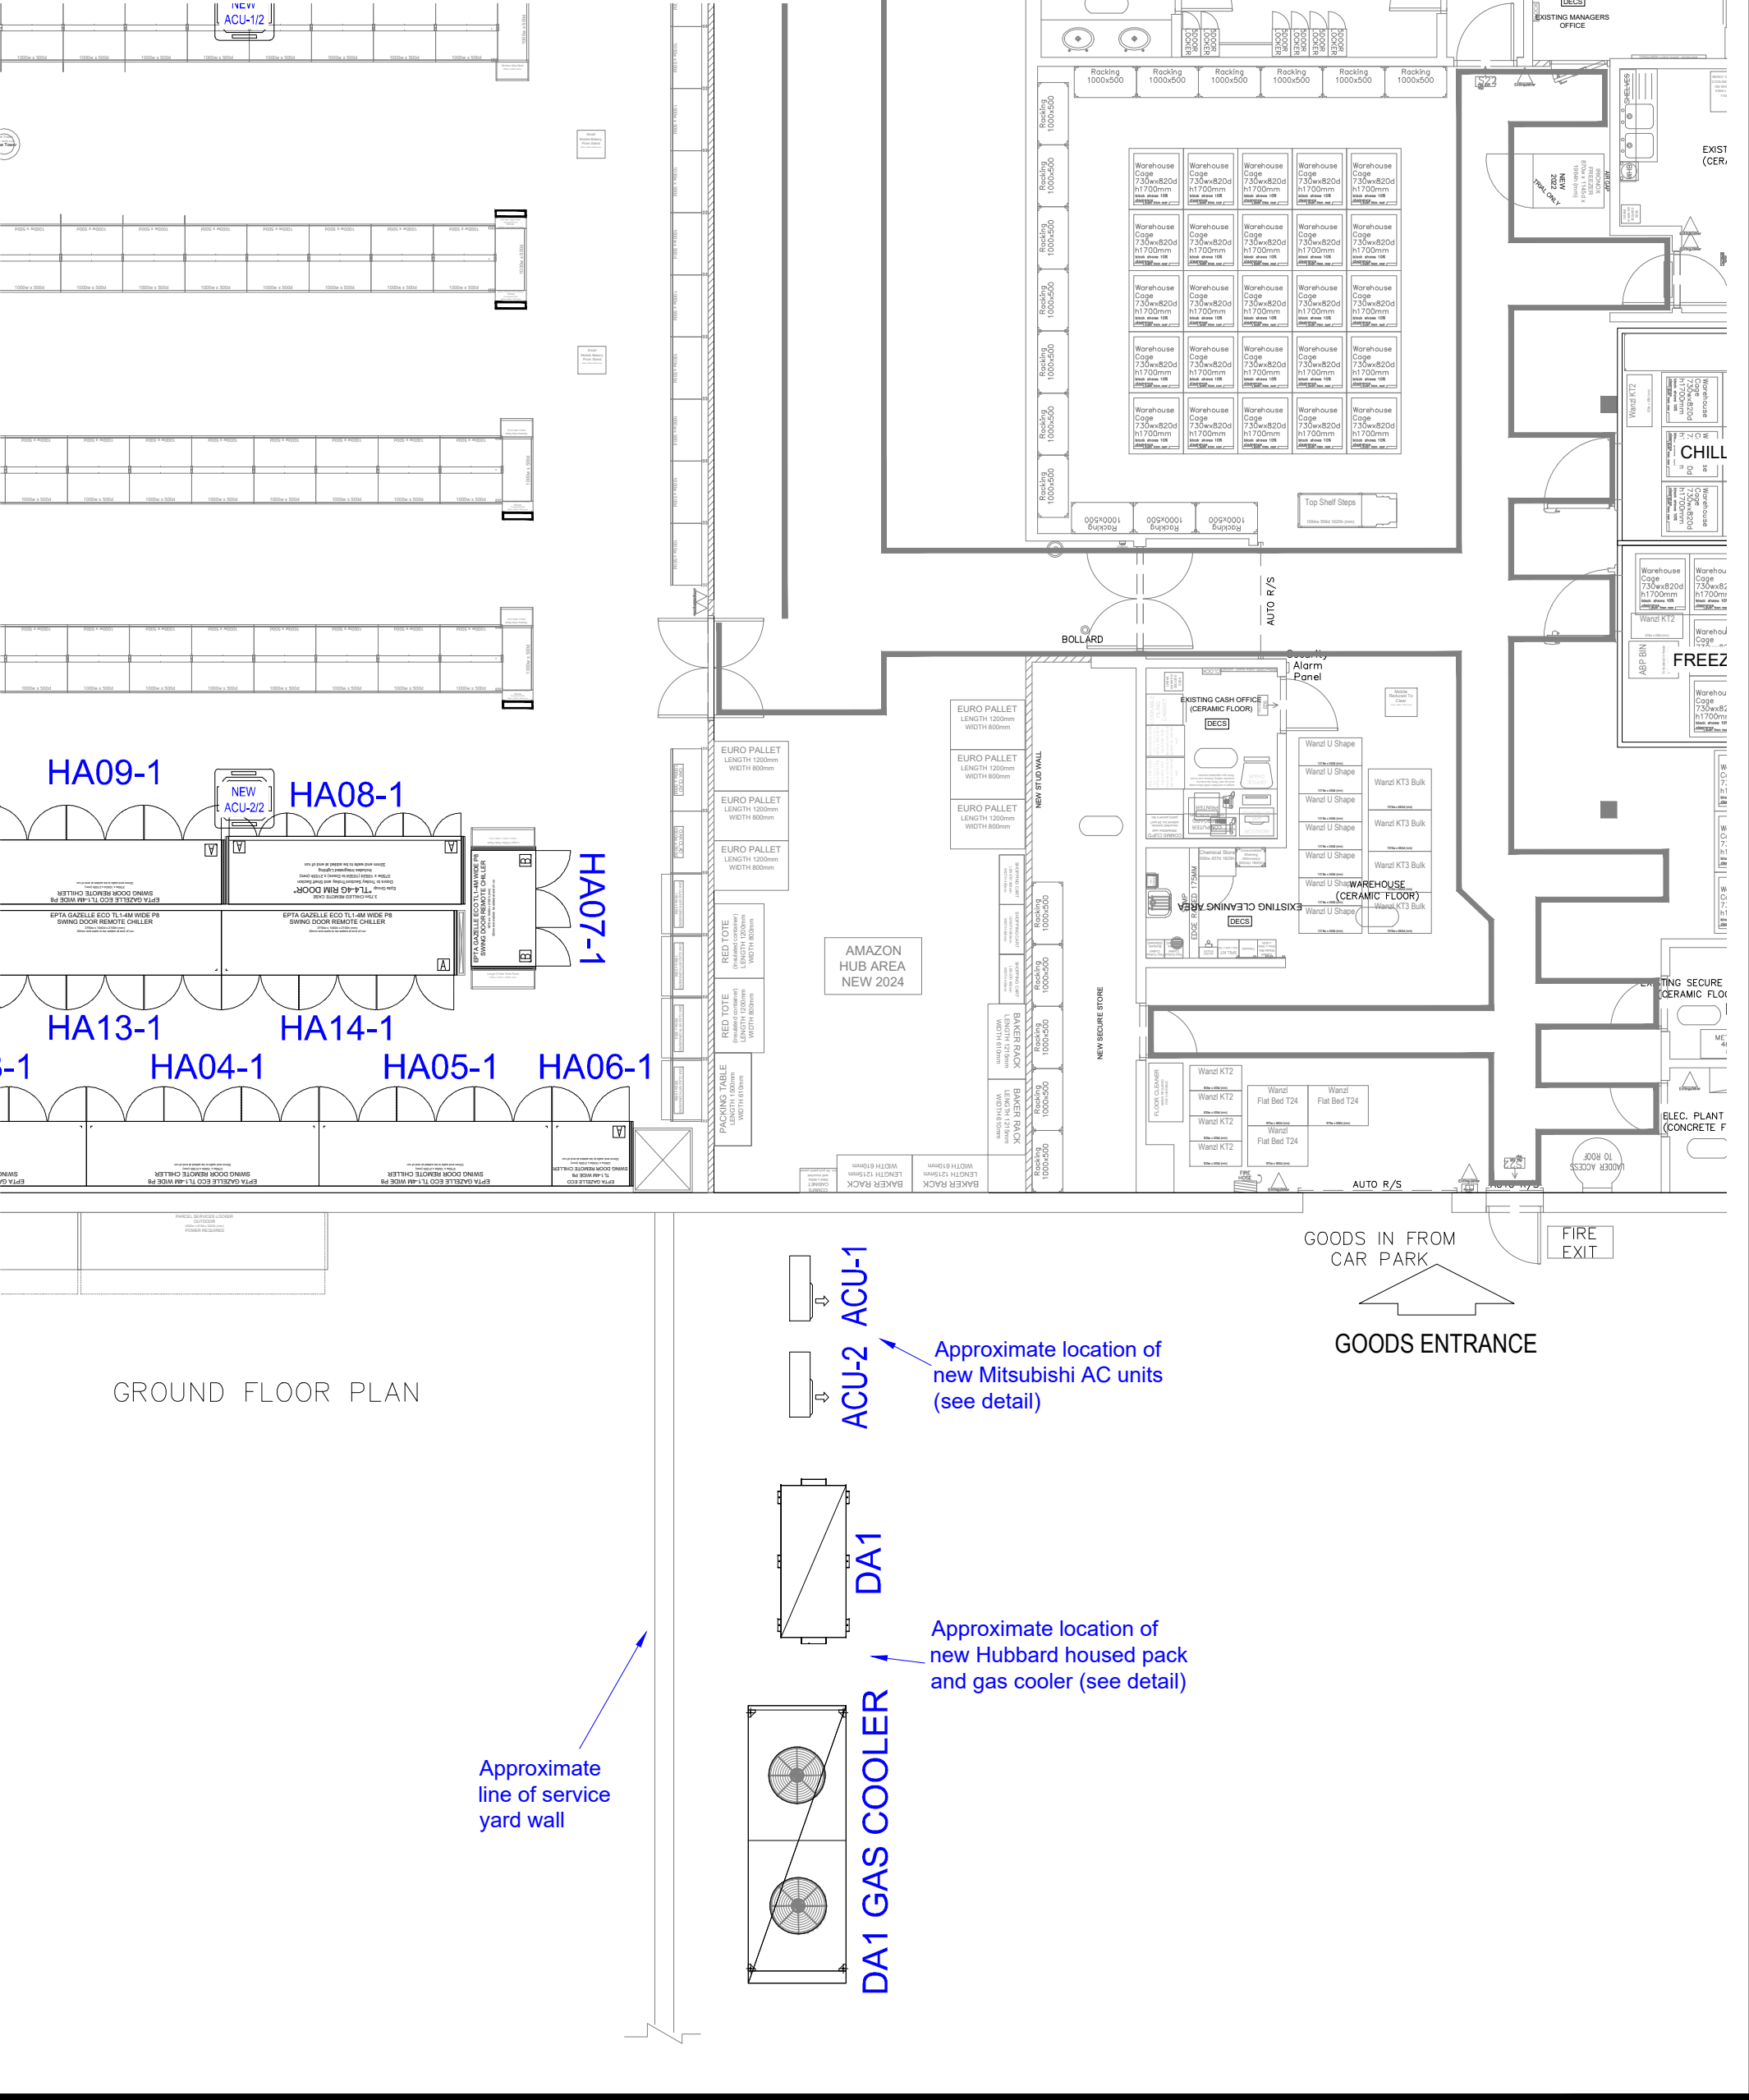


NEW PACK DETAILS - 1:50

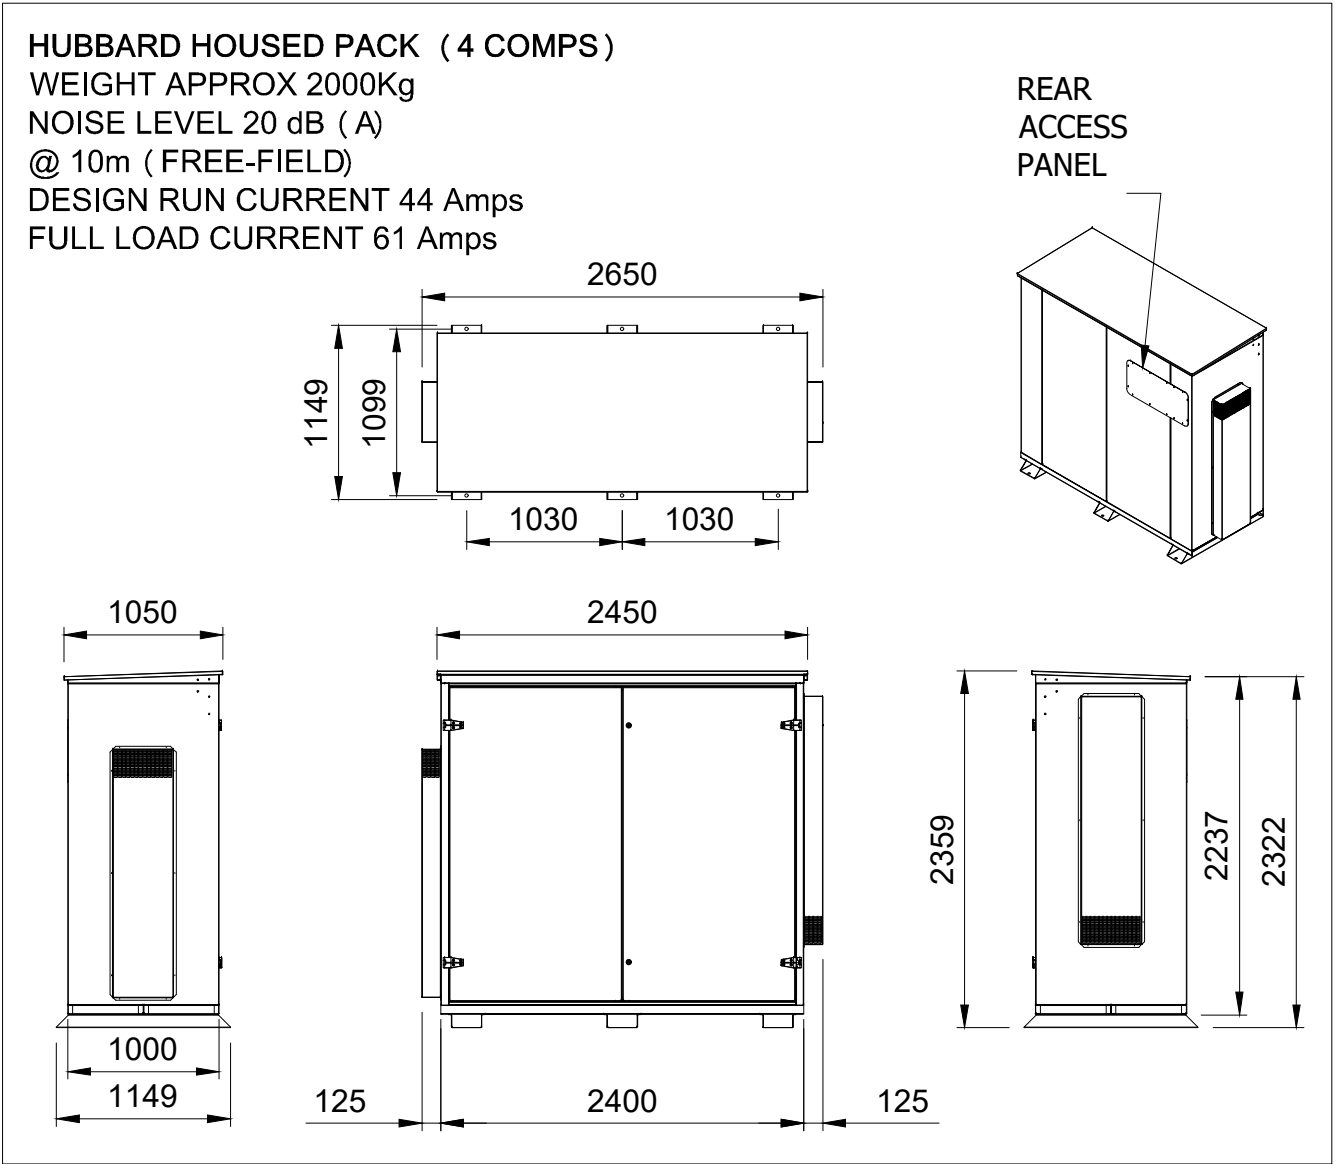

NEW CONDENSER DETAILS - 1:50

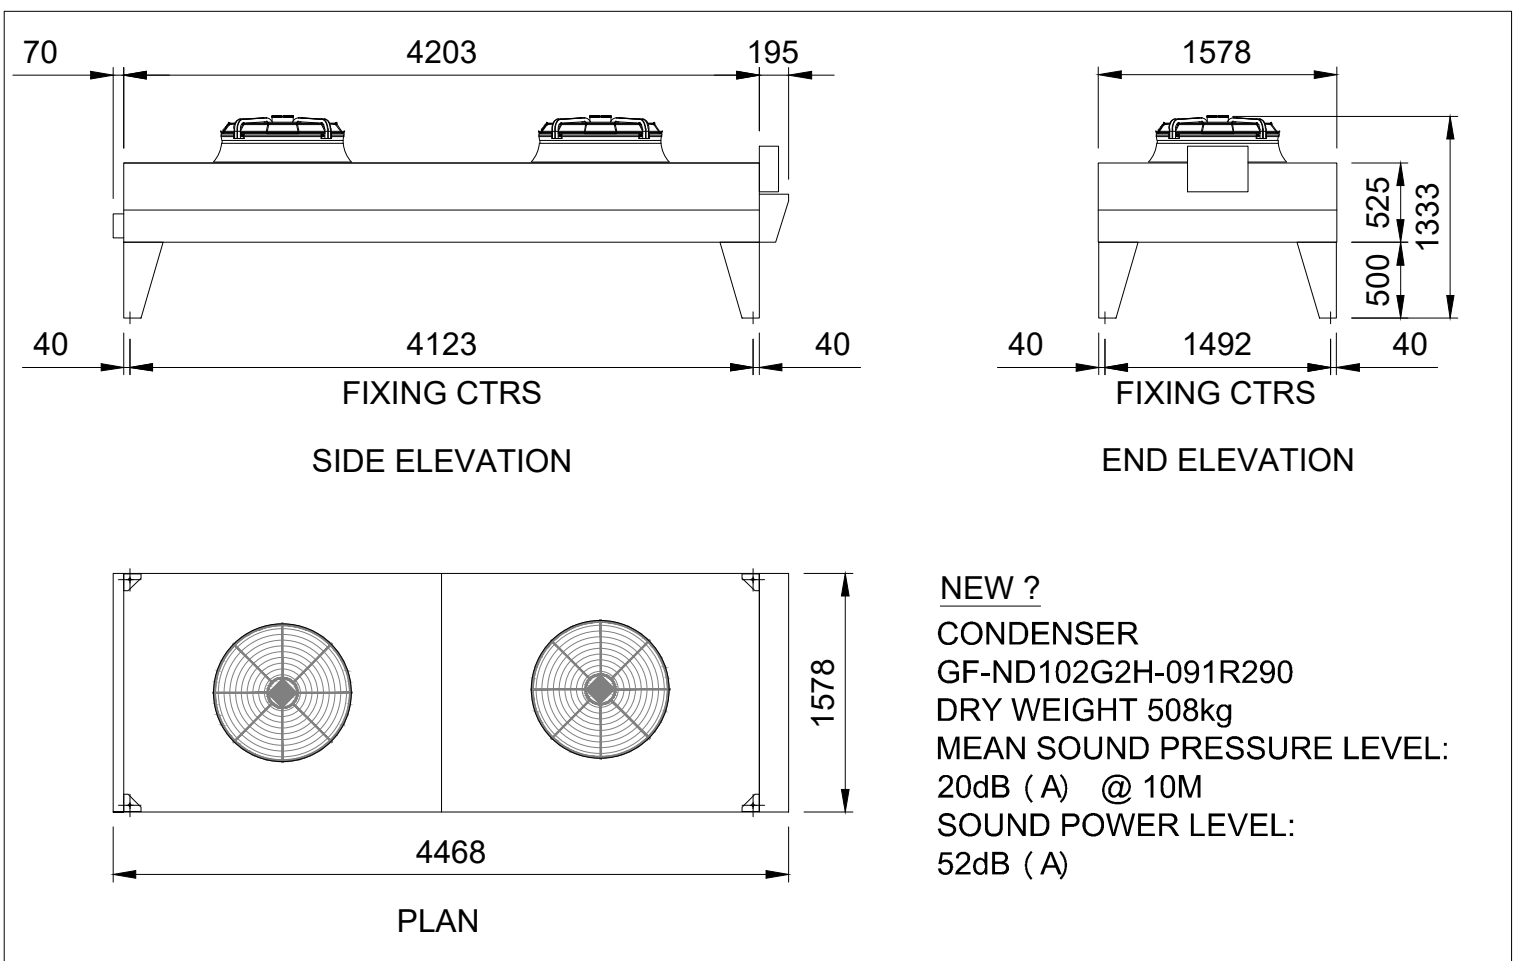

NEW AC UNIT DETAILS - 1:50

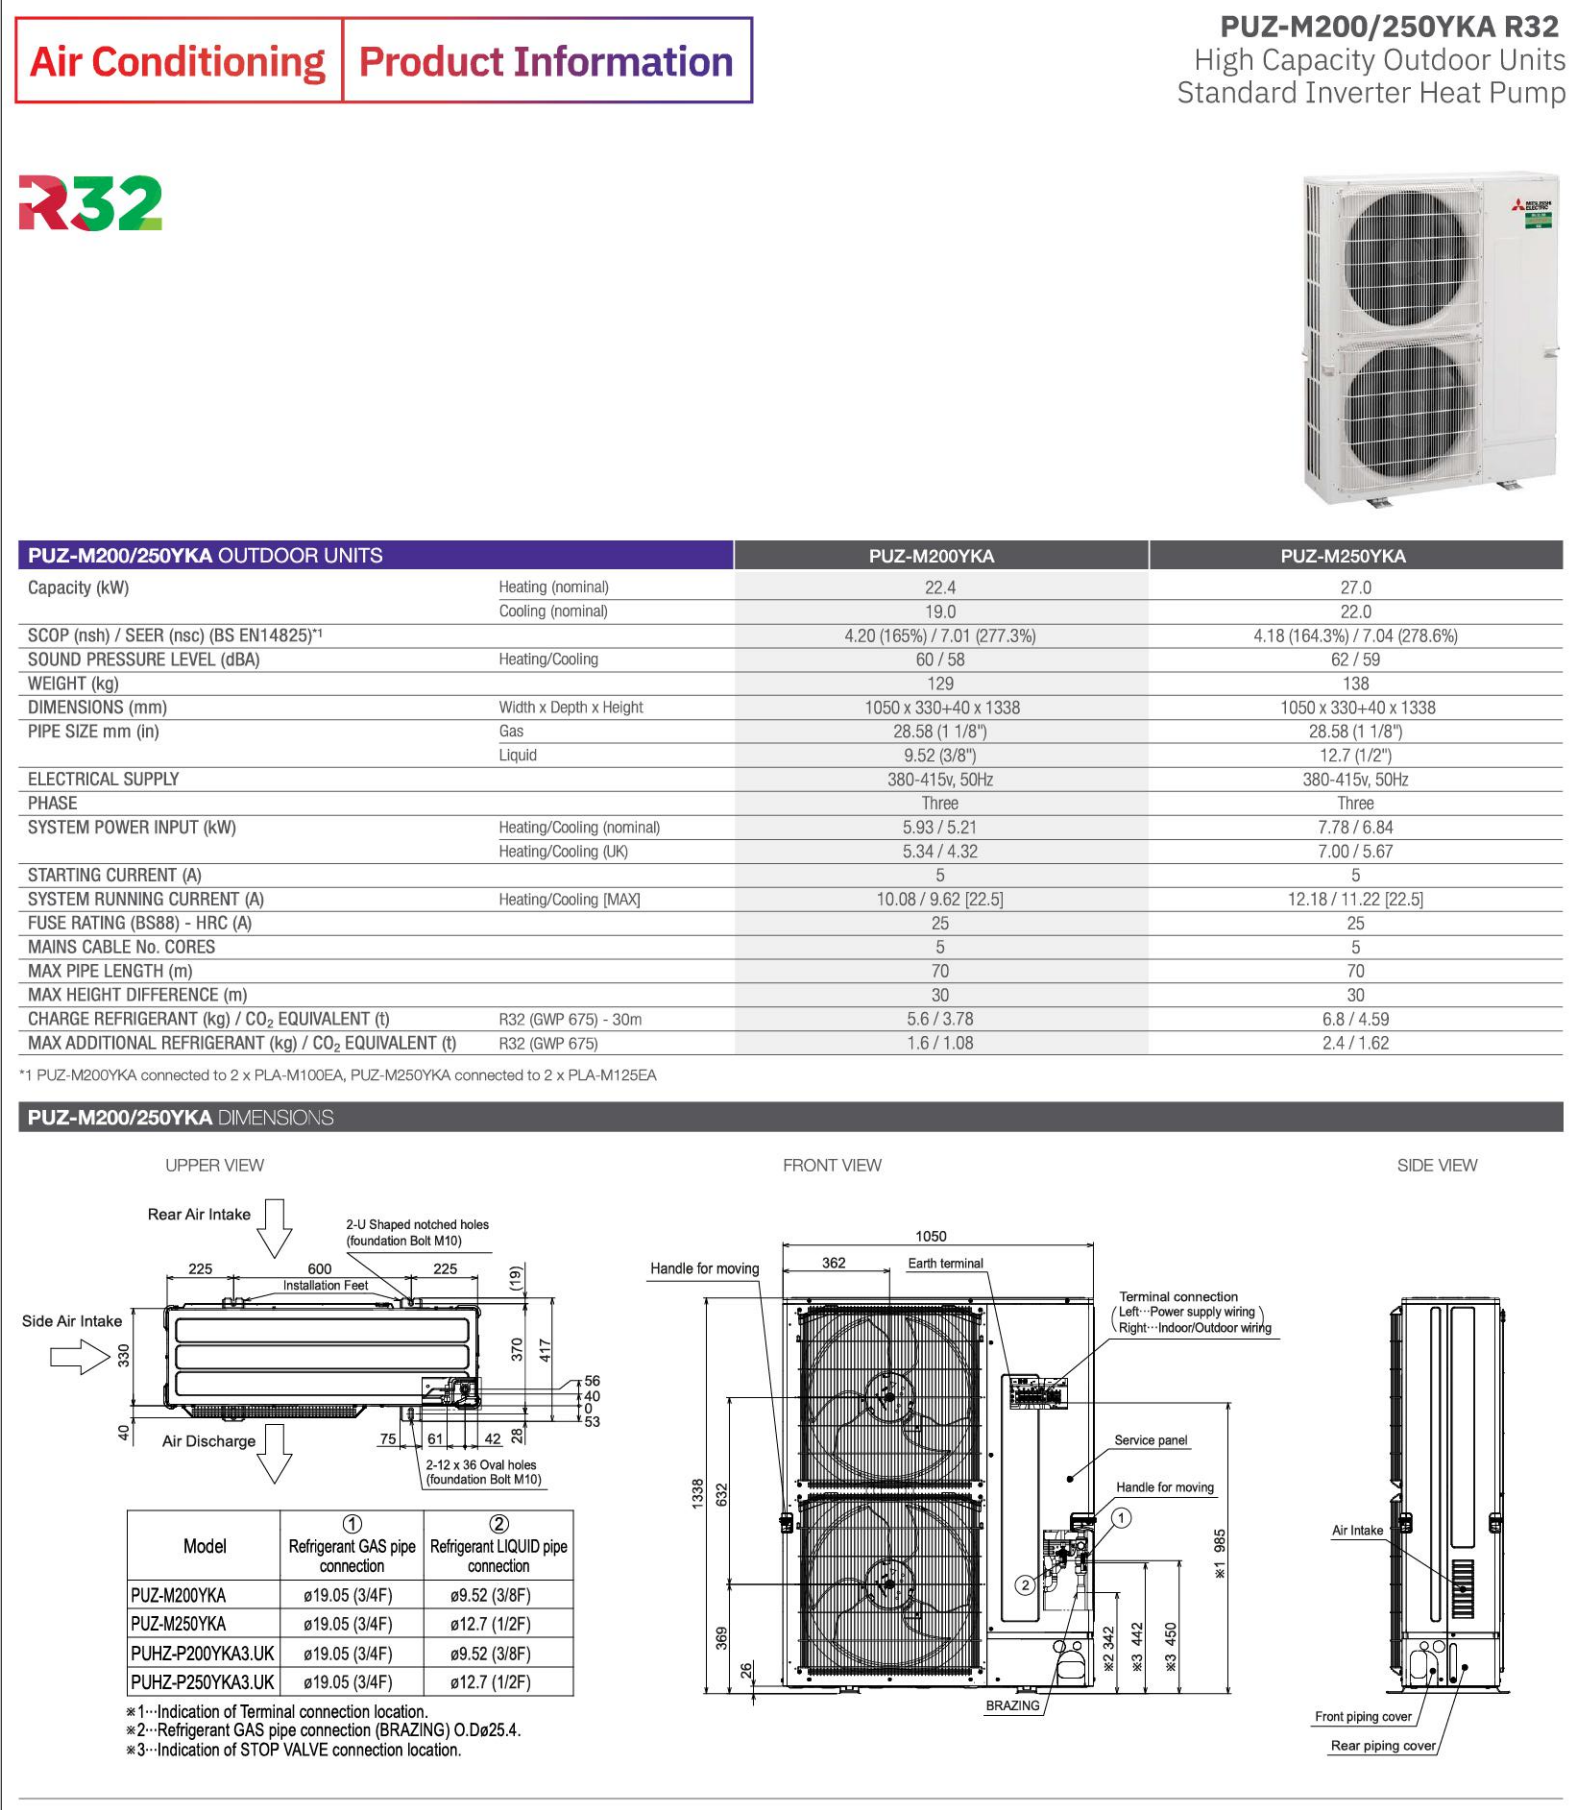

ALL DRAWINGS MUST BE CHECKED REGARDING DIMENSIONS & LAYOUT ANY DISCREPANCIES ARE TO BE REPORTED TO THE PROJECT MANAGER FOR REVIEW PRIOR TO COMMENCEMENT OF WORK ON SITE

DO NOT SCALE

THIS DRAWING IS THE PROPERTY OF CBES LTD
© COPYRIGHT
THIS DRAWING IS BASED ON:-
4896 Earl Shilton P3F5 2024 Refit - Design Freeze (Version=1)

KEY LEGEND:

DESIGN DRAWING TYPE:	INFORMATION
DESIGN DRAWING SIGNED OFF BY:	S.Ward
AS FITTED DRAWING DATE:	-
AS FITTED SIGNED OFF BY:	-

A	RECONFIGURED VIEW PORTS	03-04-24
REV	DESCRIPTION	DATE

Drawn By: CB



CBES LTD
REGUS HOUSE, VICTORY WAY
CROSSWAYS BUSINESS PARK
DARTFORD
KENT
DA2 6QD
TELEPHONE: 01322 421050

SITE:
COOP EARL SHILTON

TITLE:
CR3
PROPOSED PLANT
LAYOUT

SCALE: 1:100	DATE: 12-03-24
DRG SIZE: A1	PROJECT NO: PJ002881
DRAWING NUMBER: CR3-CBES-EARLSHILTON	REV. A