


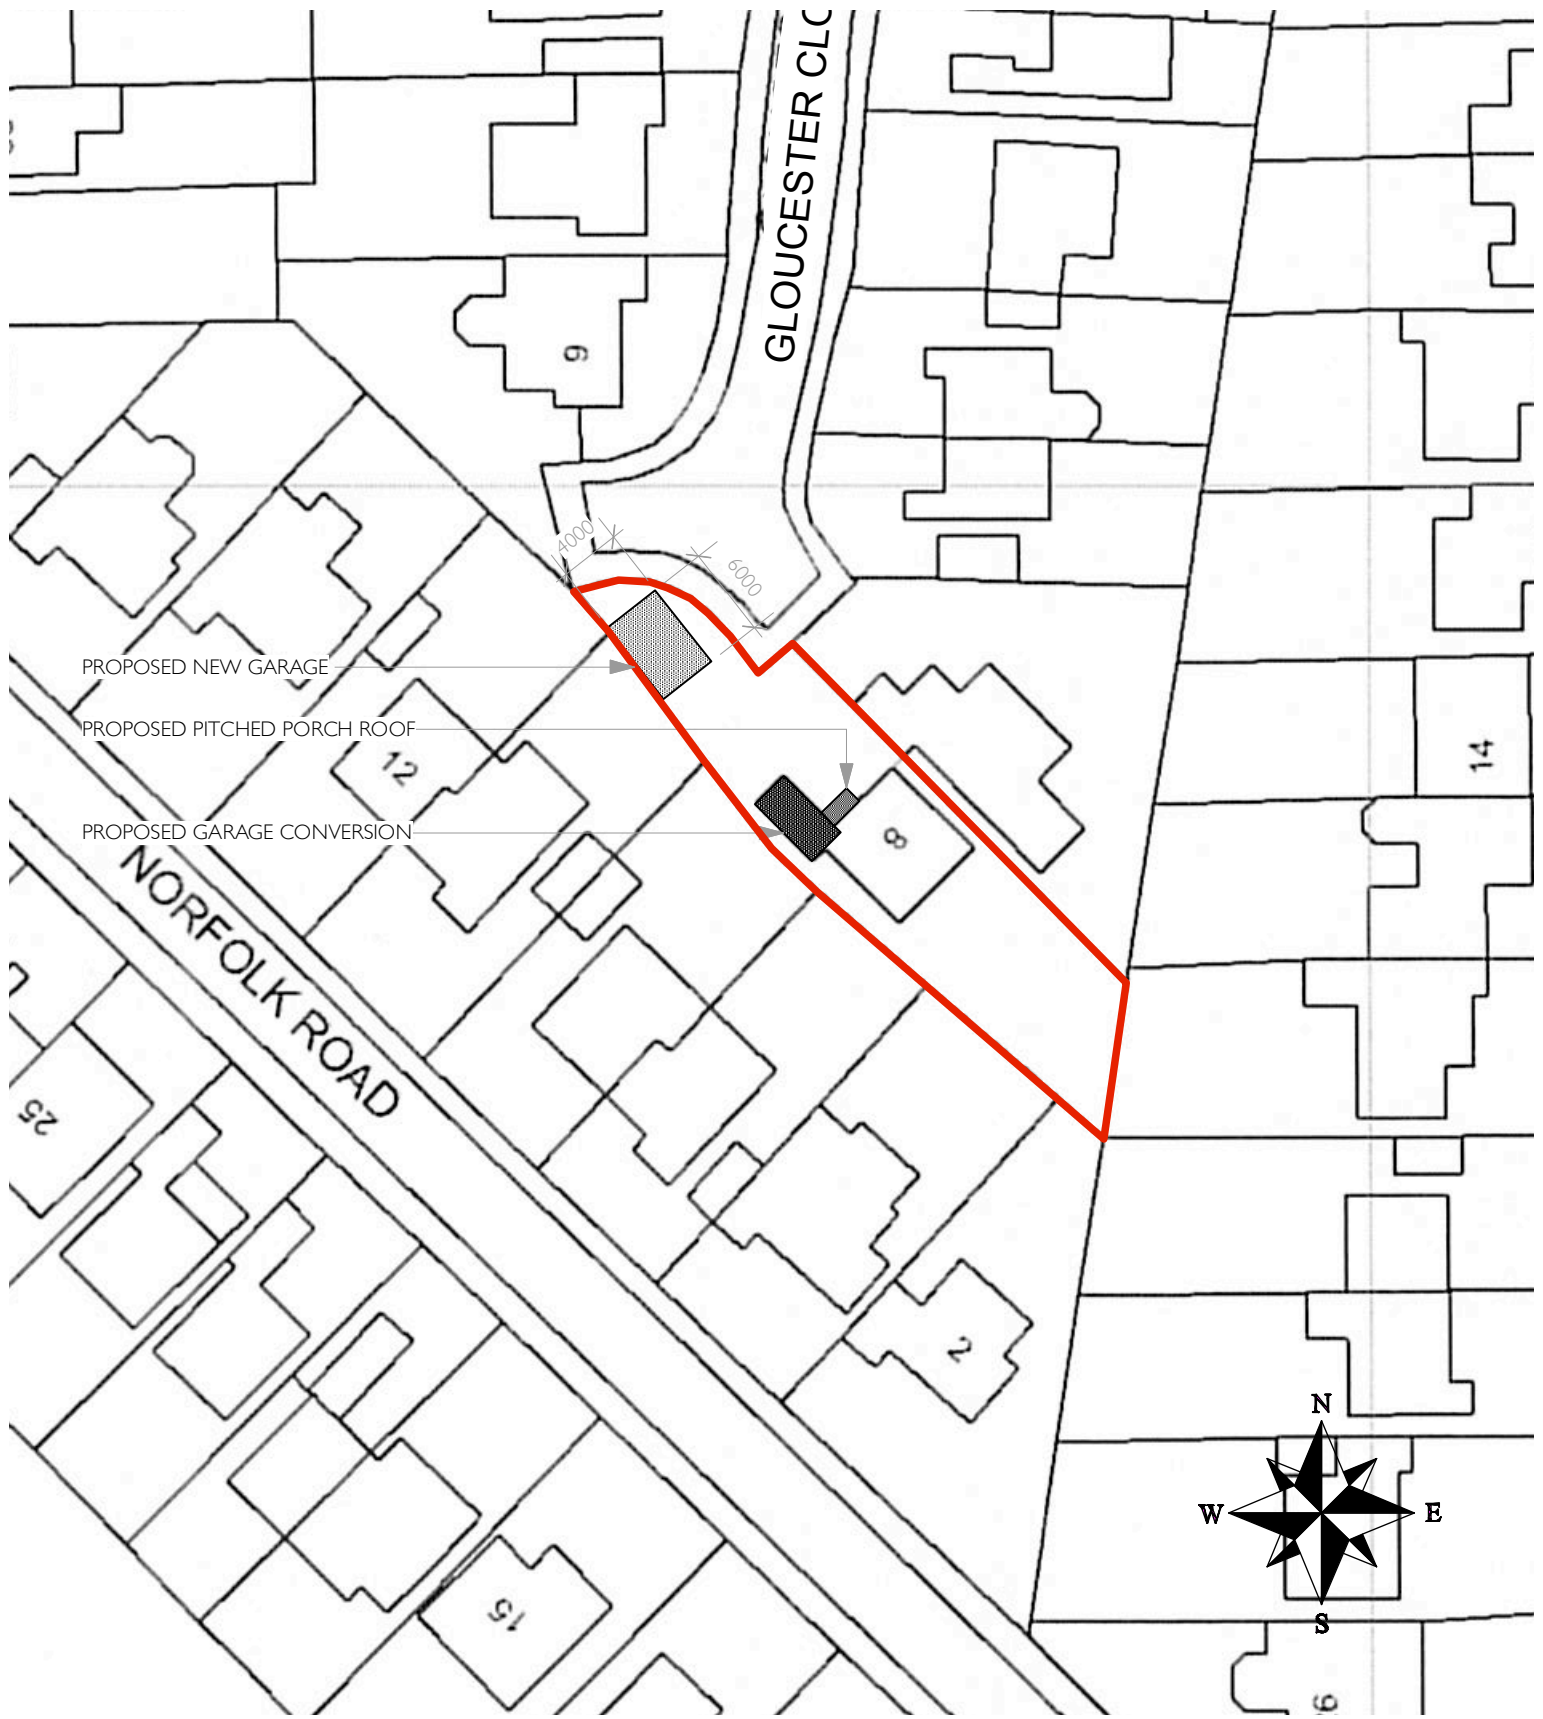

DRAWING TITLE	BLOCK PLAN			PETER THOMPSON ARCHITECTURAL SERVICES T 01455 284921 E MAIL@PETERTHOMPSONADT.CO.UK W PETERTHOMPSONADT.CO.UK A PROVIDENCE HOUSE 49 LEICESTER RD BROUGHTON ASTLEY LEICESTERSHIRE LE9 6QE					
PROJECT TITLE	PROPOSED GARAGE, NEW PITCHED ROOF TO EXISTING GARAGE & PORCH, AND DRIVEWAY EXTENSION 8 GLOUCESTER CLOSE, DESFORD, LEICS. LE9 9HQ								
SCALE	1:500 @ A4	DATE	01.09.2026						

0m 10m 20m 30m 40m