Do not scale from this drawing.
All dimensions to be checked on site prior to manufacture.
All discrepancies to be reported to CA for verification.
Shopfitter to provide setting out details to CA for approval.
All building shopfitting and electrical work to comply with current building electrical and local planning regulations.

This drawing is the property of Small Back Room.
Copyright is reserved by Small Back Room and
this drawing is issued on the condition that it is not copied, reproduced, retained or disclosed to any unauthorised person, either wholly or in part without the consent in writing of Small Back Room.

All works to be carried out by a contractor competent to undertake the type of construction works indicated on this drawing. This drawing is to be read in conjuction with the risk register produced for inclusion in the health and safety plan.



FRONT ELEVATION @ 1:25 SCALE

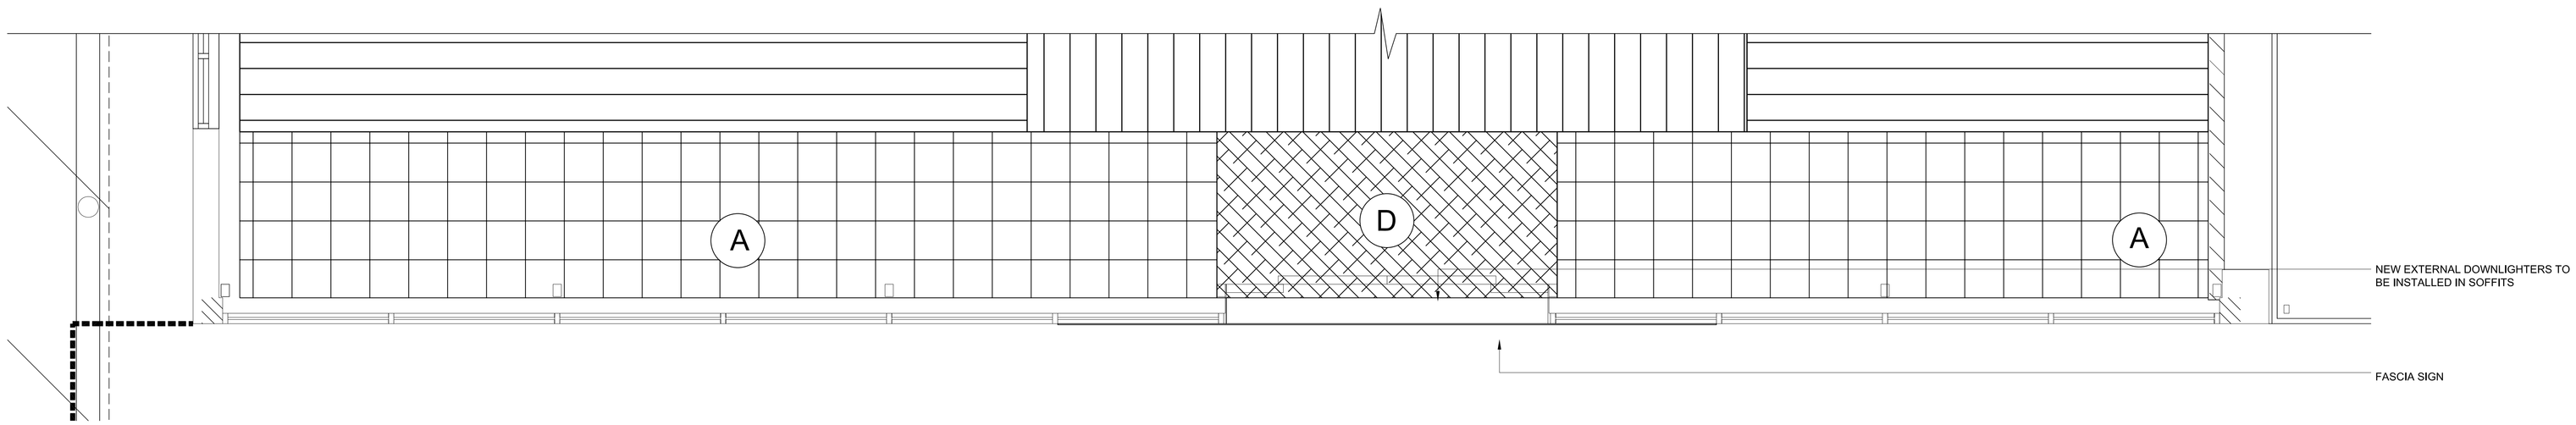

PLAN @ 1:25 SCALE

GENERAL NOTES

1. CONTRACTOR TO ALLOW FOR POWER SUPPLY & SPUR FOR DOOR OPERATOR

2. SIGNAGE CONTRACTOR TO CHECK SITE DIMENSIONS AND TO ISSUE CONSTRUCTION DRAWINGS TO LUMSDEN at SMALL BACK ROOM FOR APPROVAL.

3. REFER TO ARTWORK SUPPLIED BY LUMSDEN at SMALL BACK ROOM FOR COLOUR WAYS FOR ALL SIGNAGE

ALL DIMENSIONS TO BE CHECKED ON SITE

FLOORING LEGEND :

A	400X400 GREEN/GREY BRAZILIAN SLATE TILE SUPPLIER: STONEHOUSE TILES LONDON Ltd TEL: 0207 237 537	
B	ENTRANCE MATTING REF: CT001 ANTHRACITE & GREY WITH INSERTS AND SCRAPER BARS FROM ENTRANCE MATTING SYSTEMS, TEL: 01205 761757	
C	MANUFACTURE: KAHRS NAME: Nice PATTERN: Oak 3 Strip FINISH: Satin PLANK SIZE: 200mm x 2423mm x 15mm 1926 TRADING COMPANY LTD Tel: 01327 312 200	
D	150x150 FLOOR TILE REF:STRUTTURATO, RIVEN FINISH DSC 08. SUPPLIER: DOMUS TILES TEL: 0208 481 9500	

REV	DATE	DESCRIPTION
C	24.06.11	SIGN- ILLUMINATION REMOVED
B	19.05.11	RECORD ISSUE
A	30.03.11	SIGN AMENDED

small back room
5 WOOTON STREET
LONDON
SE1 8TG
Telephone 020 7902 7600
Facsimile 020 7920 7601
E-mail info@sbp.co.uk

CLIENT	LAKELAND
PROJECT	WOODLANDS
TITLE	PROPOSED SHOPFRONT
SCALE	1:25, 1:10, 1:5 @ A0
DWG No.	11944-5.1 REV C
DRAWN BY	LJP/SG
DATE	FEBRUARY 2011

DRAWING STATUS
CONSTRUCTION