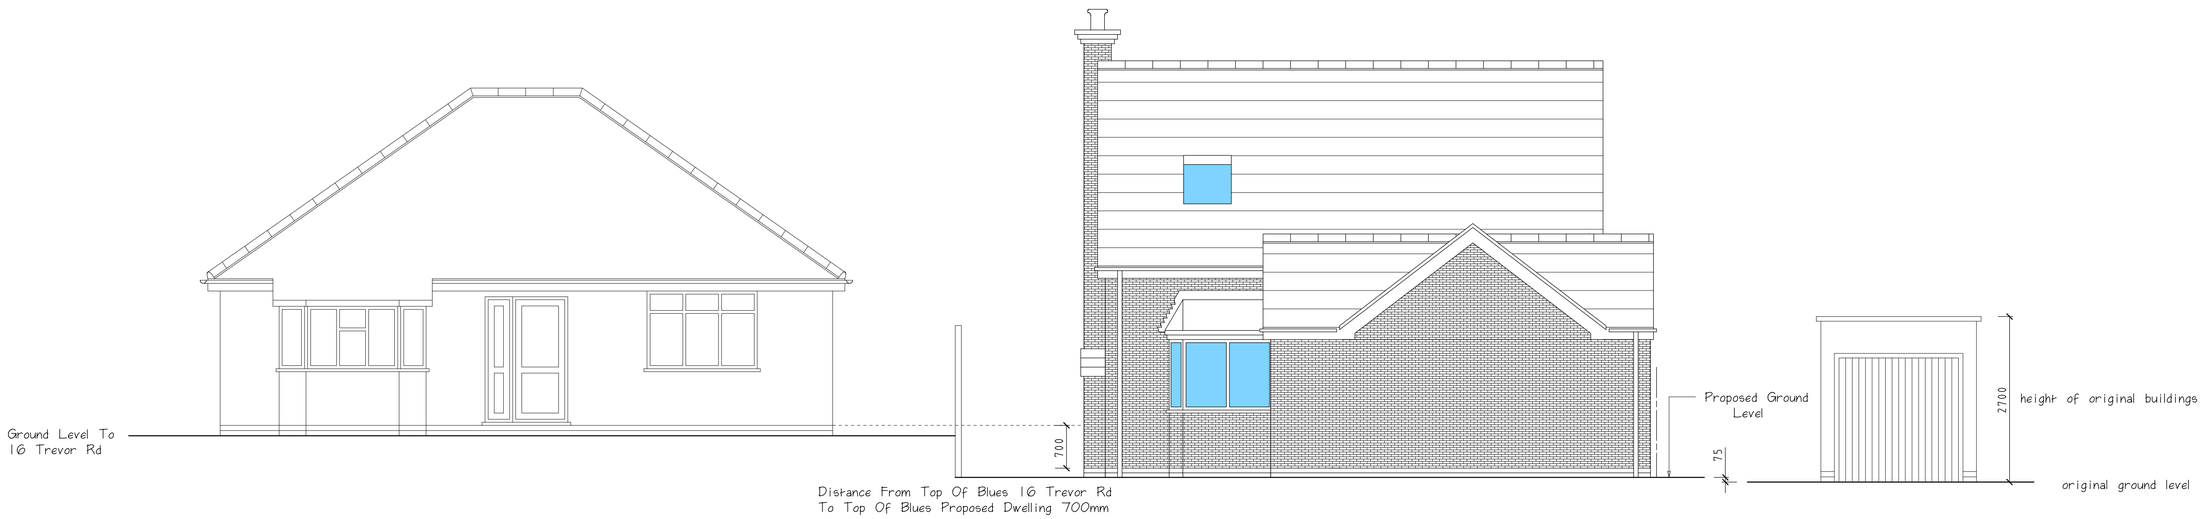

16 Trevor Rd

Proposed New Dwelling
Land Adjacent To
16 Trevor Rd

Original Garages On Site
To Be Demolished

CLIENT
Mr C Atkinson

JOB TITLE
Land Adjacent To
16 Trevor Rd
Hinckley

DRAWING TITLE
Existing And Proposed Ground Levels And Finished Floor Levels

SCALE	DATE	DRAWN BY
1:50 & 1:100	March 2014	A Moore

ANDREW MOORE
ARCHITECTURAL SERVICES
Tel;01455 634729, 07973397765
Email;andrewmoore@workmail.com

DRG NO	
1238	2