


Location Plan

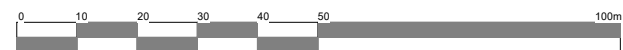

HAYWARD
architects

19 Station Road
Hinckley
Leicestershire
LE10 1AW
Tel: 01455 635 665
www.haywardarchitects.co.uk

Client Stronghold Homes		
Project Proposed Entrance Gate Breach Lane Earl Shilton		
Drawing Location Plan		
Scale 1:1250		Sheet A3
Date June 2025	Author MO	Checked by LW
Job No. 22/61	Drawing No. 92	
Drawing Status Planning		

THE COPYRIGHT OF THIS DRAWING IS VESTED IN HAYWARD ARCHITECTS LTD.
REPRODUCTION IN ANY FORM, EITHER IN WHOLE OR IN PART IS FORBIDDEN
WITHOUT THE PRIOR WRITTEN PERMISSION
OF THE COPYRIGHT HOLDER. DO NOT SCALE FROM DRAWING AND ONLY
FIGURED DIMENSIONS ARE TO BE USED