



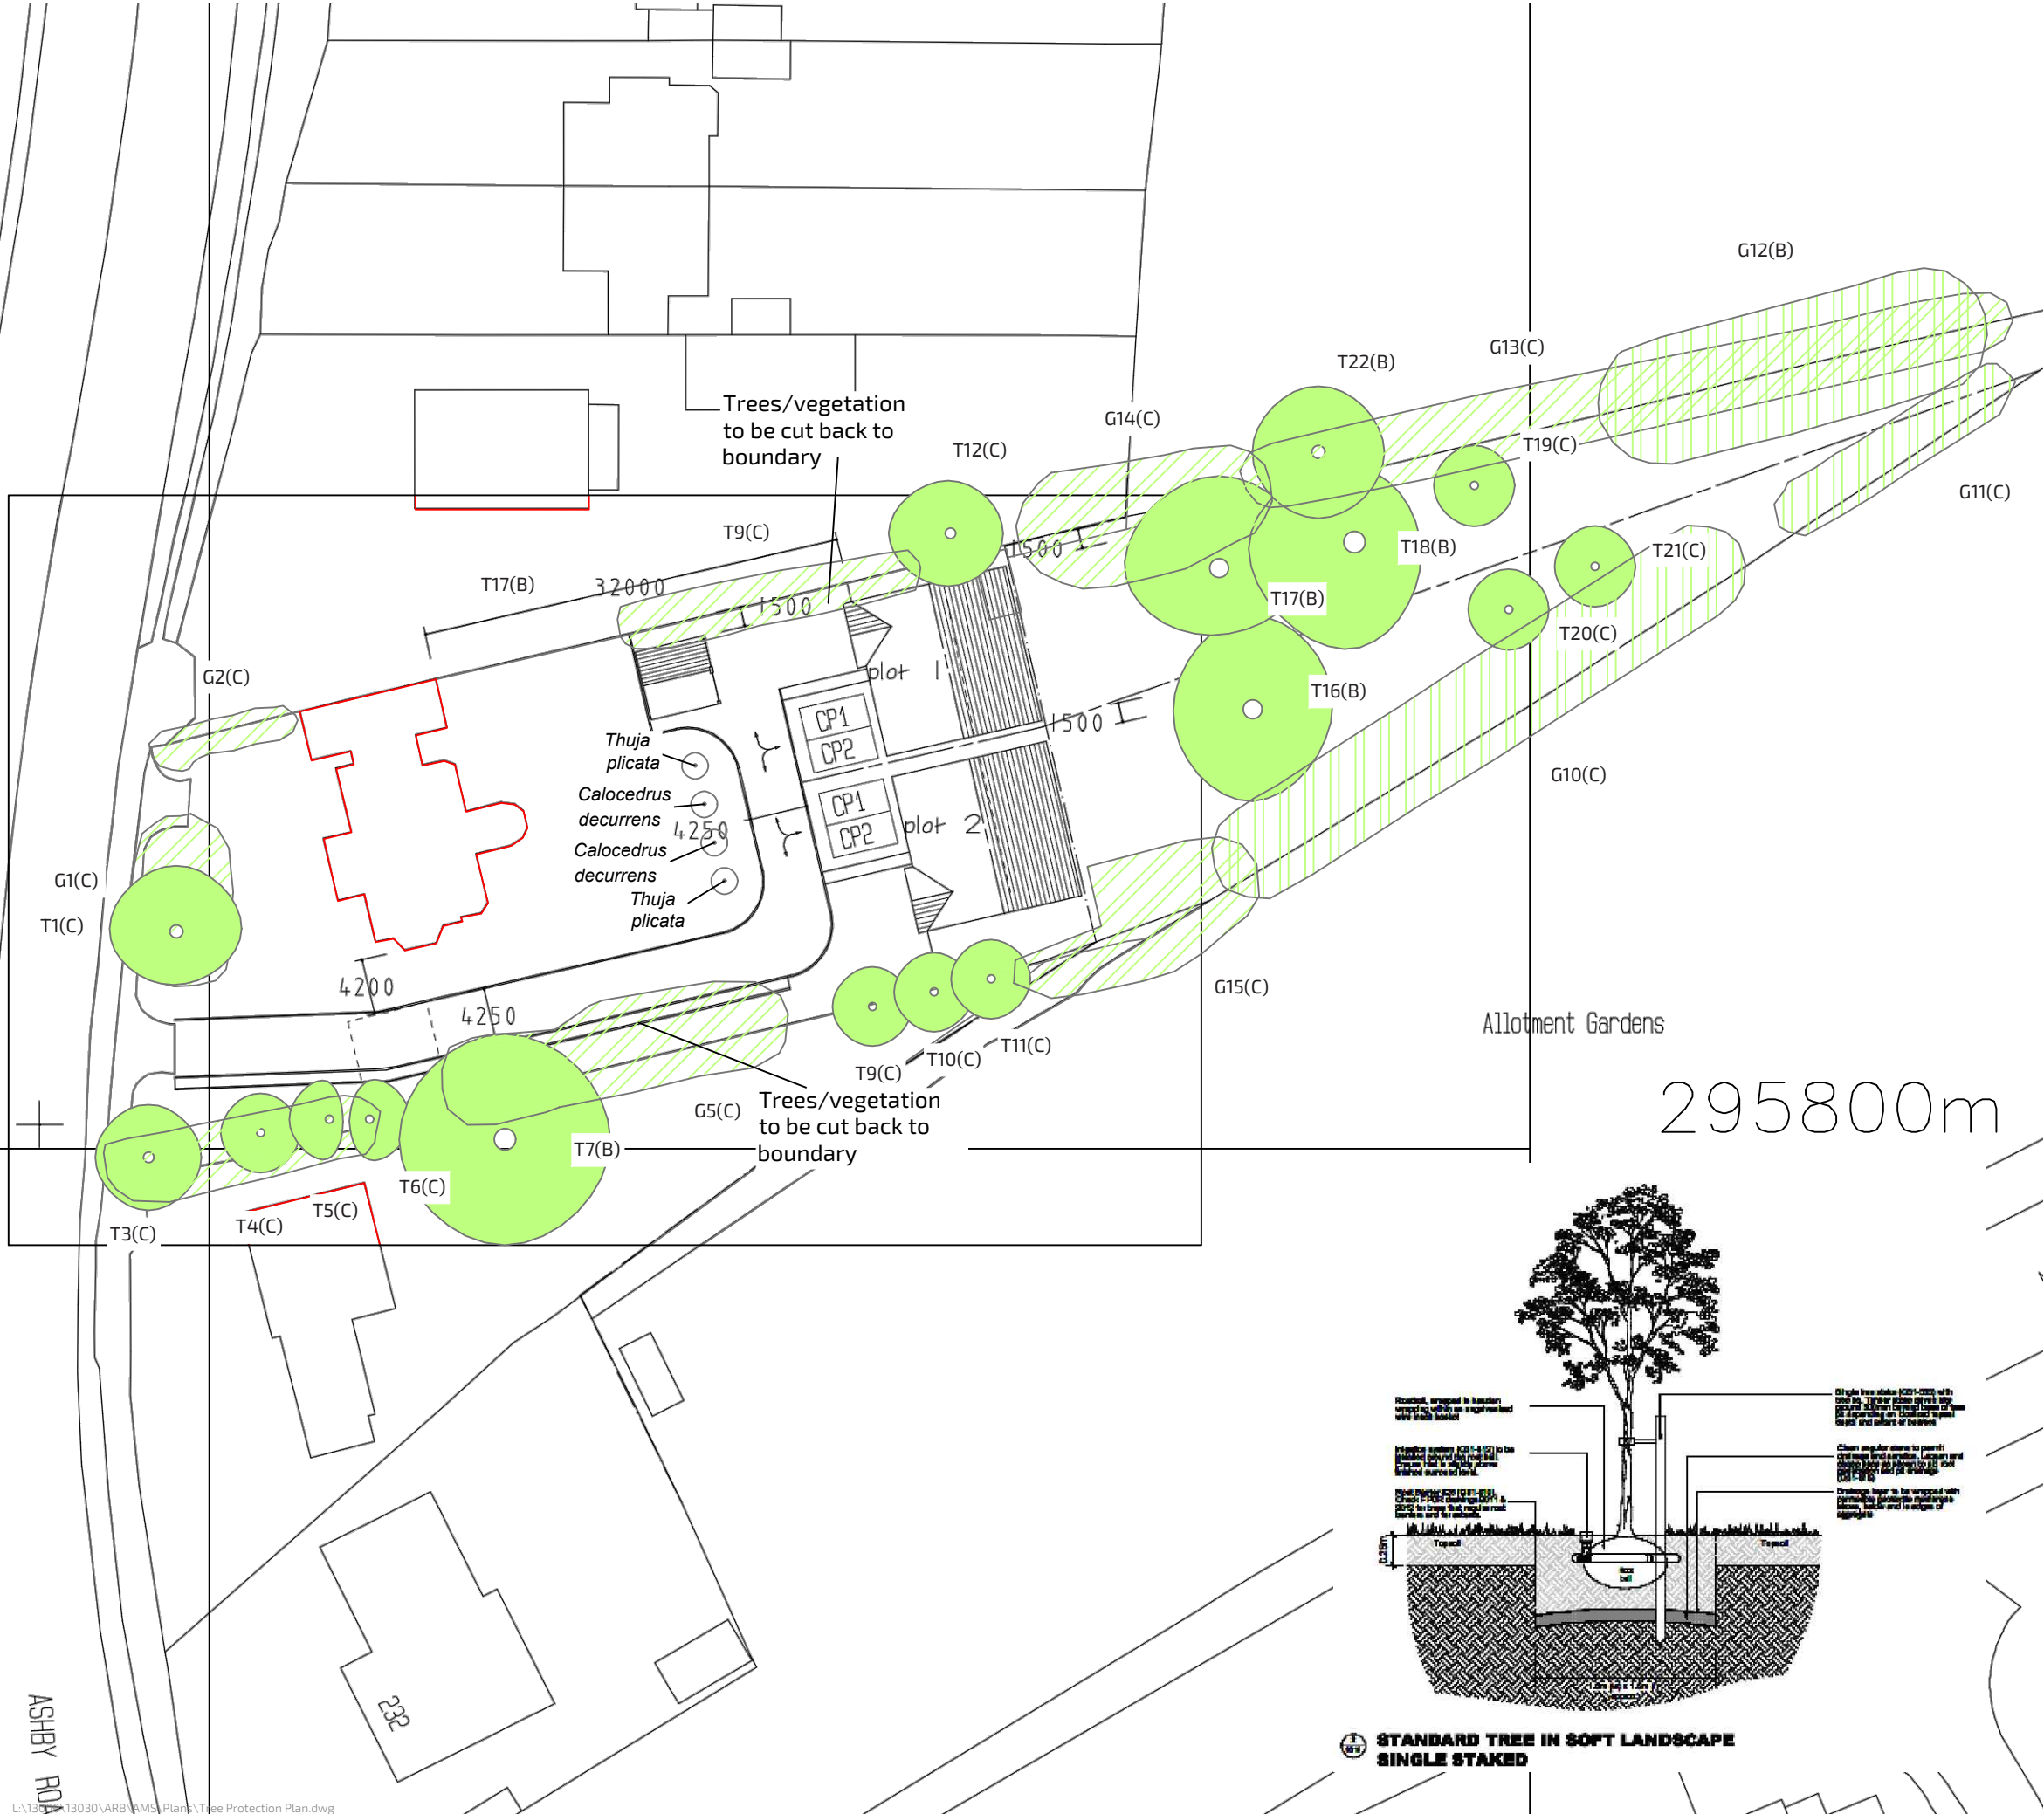

This drawing is the property of FPCR Environment and Design Ltd and is issued on the condition it is not reproduced, retained or disclosed to any unauthorised person, either wholly or in part without written consent of FPCR Environment and Design Ltd.

Ordnance Survey Mastermap - Crown Copyright. All rights reserved. Licence Number: 100019980 (Centremapslive.com).

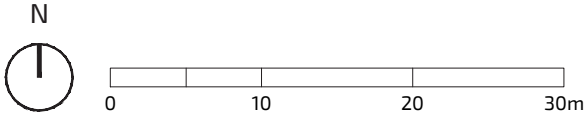

Notes:

All dimensions to be verified on site. Do not scale this drawing, use figure dimensions only. Drawing to be read in conjunction with Arboricultural Assessment and Appendix A - Tree Schedule.

The exact position of individual trees or species included as part of a tree group, woodland or hedgerow should be checked and verified site prior to and decisions for foundation design, tree operations or construction activity being undertaken. Further survey work would be required for calculation foundation depths.

- Tree/Group to be Retained
- Individual / Group Number and BS Category
- New Tree Planting

STANDARD TREES

COMMON NAME	LATIN NAME	QTY	SIZE	ROOT
Western Red Cedar	<i>Thuja plicata</i>	2	10-12cm	C
Incense Cedar	<i>Calocedrus decurrens</i>	2	10-12cm	C

To be planted at 3m apart. Plants to be protected by stakes and rabbit guards. Base to be mulched.

-	29.11.24	First Issue	TCB / HR
rev	date	description	drwn/chkd

client
H & H Homes (Midlands) Ltd
project
**236 Ashby Road
Hinckley**

title
NEW TREE PLANTING PLAN scale
1:500 @ A3

number
13030-FPCR-T-02 status
- rev
-

FPCR | environment
& design