
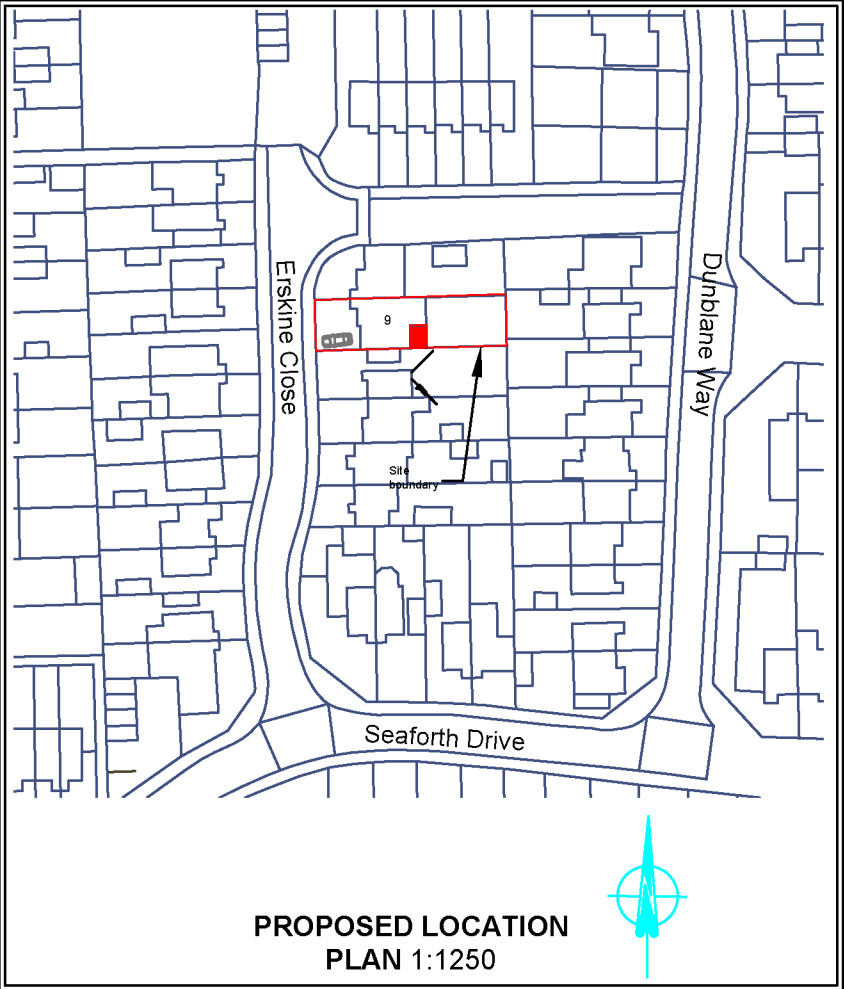
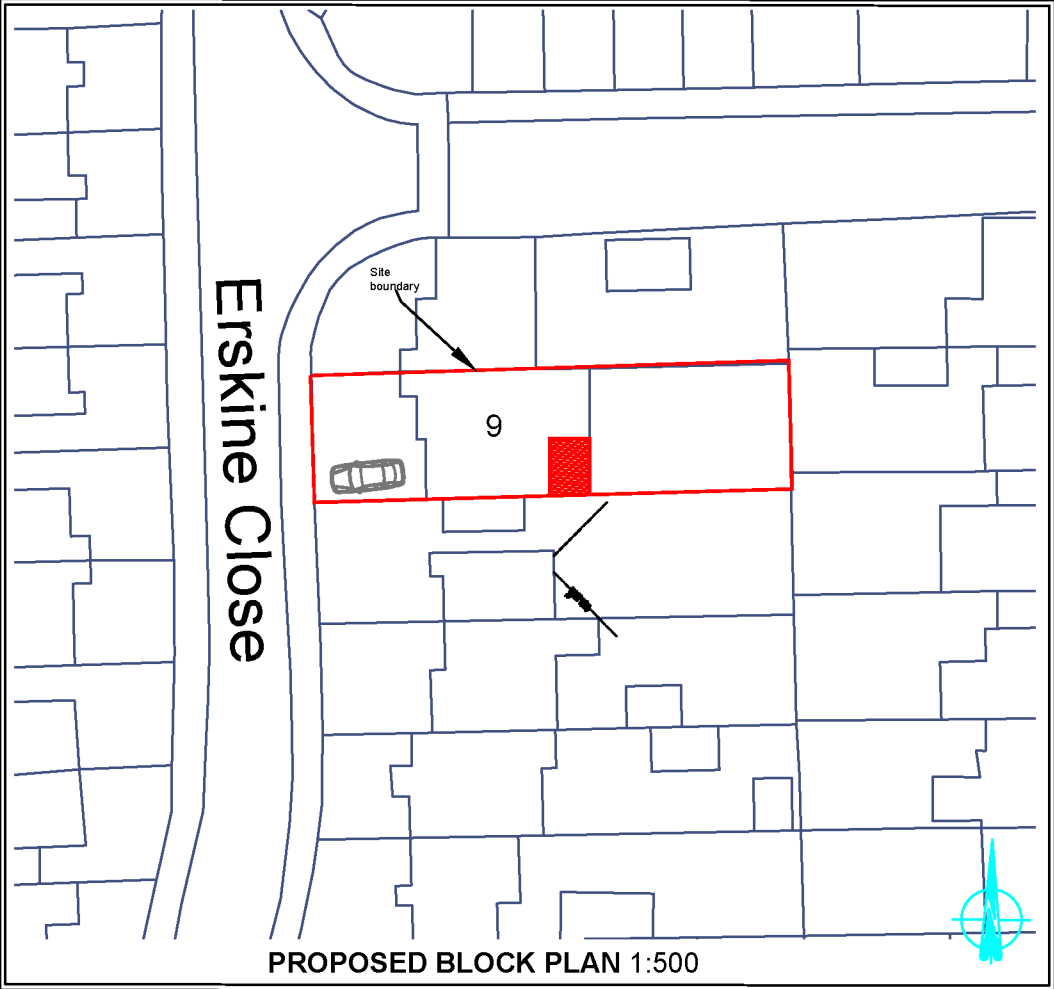
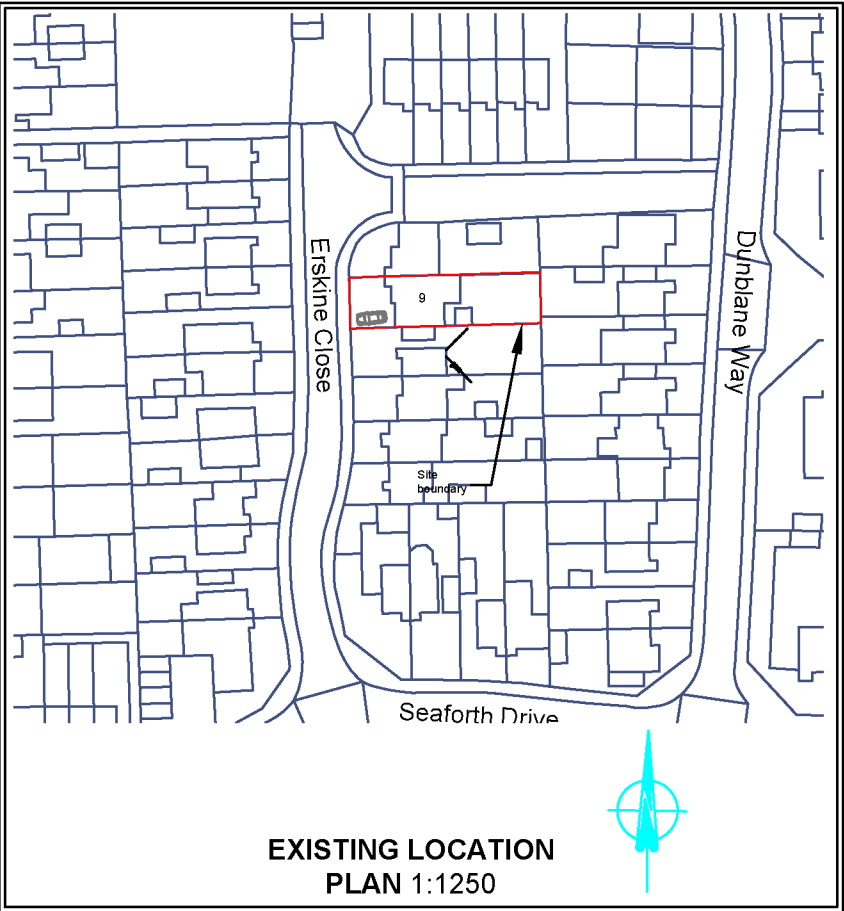


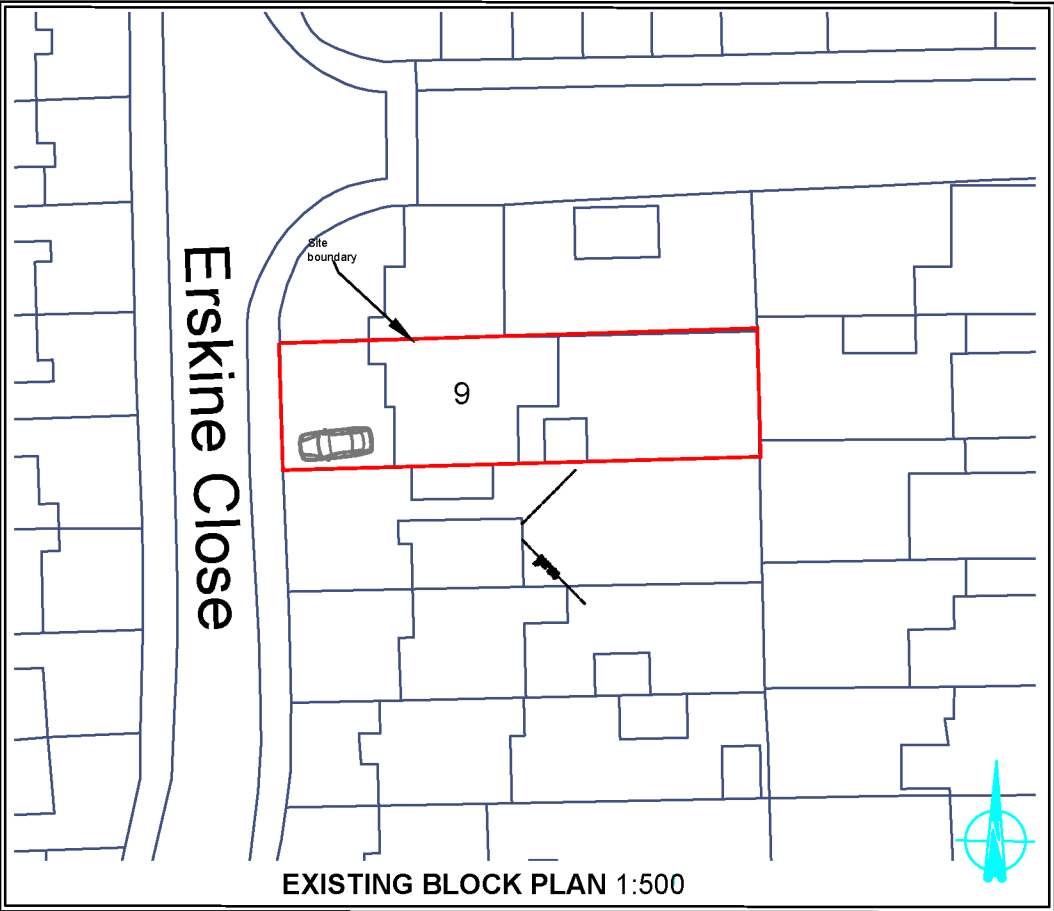

Produced on 10 June 2026 from the Ordnance Survey National Geographic Database and incorporating surveyed revision available at this date.
Crown copyright and database rights 2026 OS. Supplied by licensed Ordnance Survey partner (Open Data).
Data licence expires 10 June 2027

PROPOSED FLOOR AREA		
GROUND	83.26m ²	896.21sq.ft
FIRST	55.60m ²	598.47sq.ft
TOTAL	138.86m ²	1494.68sq.ft

- Client submission 10.06.26

Block & Location Plan

CLIENT/COMPANY: Mr Tim Kent		
JOB DESCRIPTION: Proposed Single Storey Rear Infill Extension 9 Erskine Close LE10 0XL		
SCALE 1:100 @ A3	DATE 10.06.26	
DRAWN BY JTC	DRAWING No: 005	
ALL DIMENSIONS TO BE CHECKED ON SITE BEFORE CONSTRUCTION. ANY DISCREPANCIES TO BE DISCUSSED AND AGREED WITH JC PRIOR TO PROCEEDING.		
THIS DRAWING IS THE PROPERTY OF JC AND MUST NOT BE COPIED OR REPRODUCED WITHOUT PRIOR WRITTEN CONSENT.		
HEALTH AND SAFETY EXECUTIVE (HSE) WILL NEED TO BE NOTIFIED PRIOR TO COMMENCEMENT OF THE PROJECT.		