


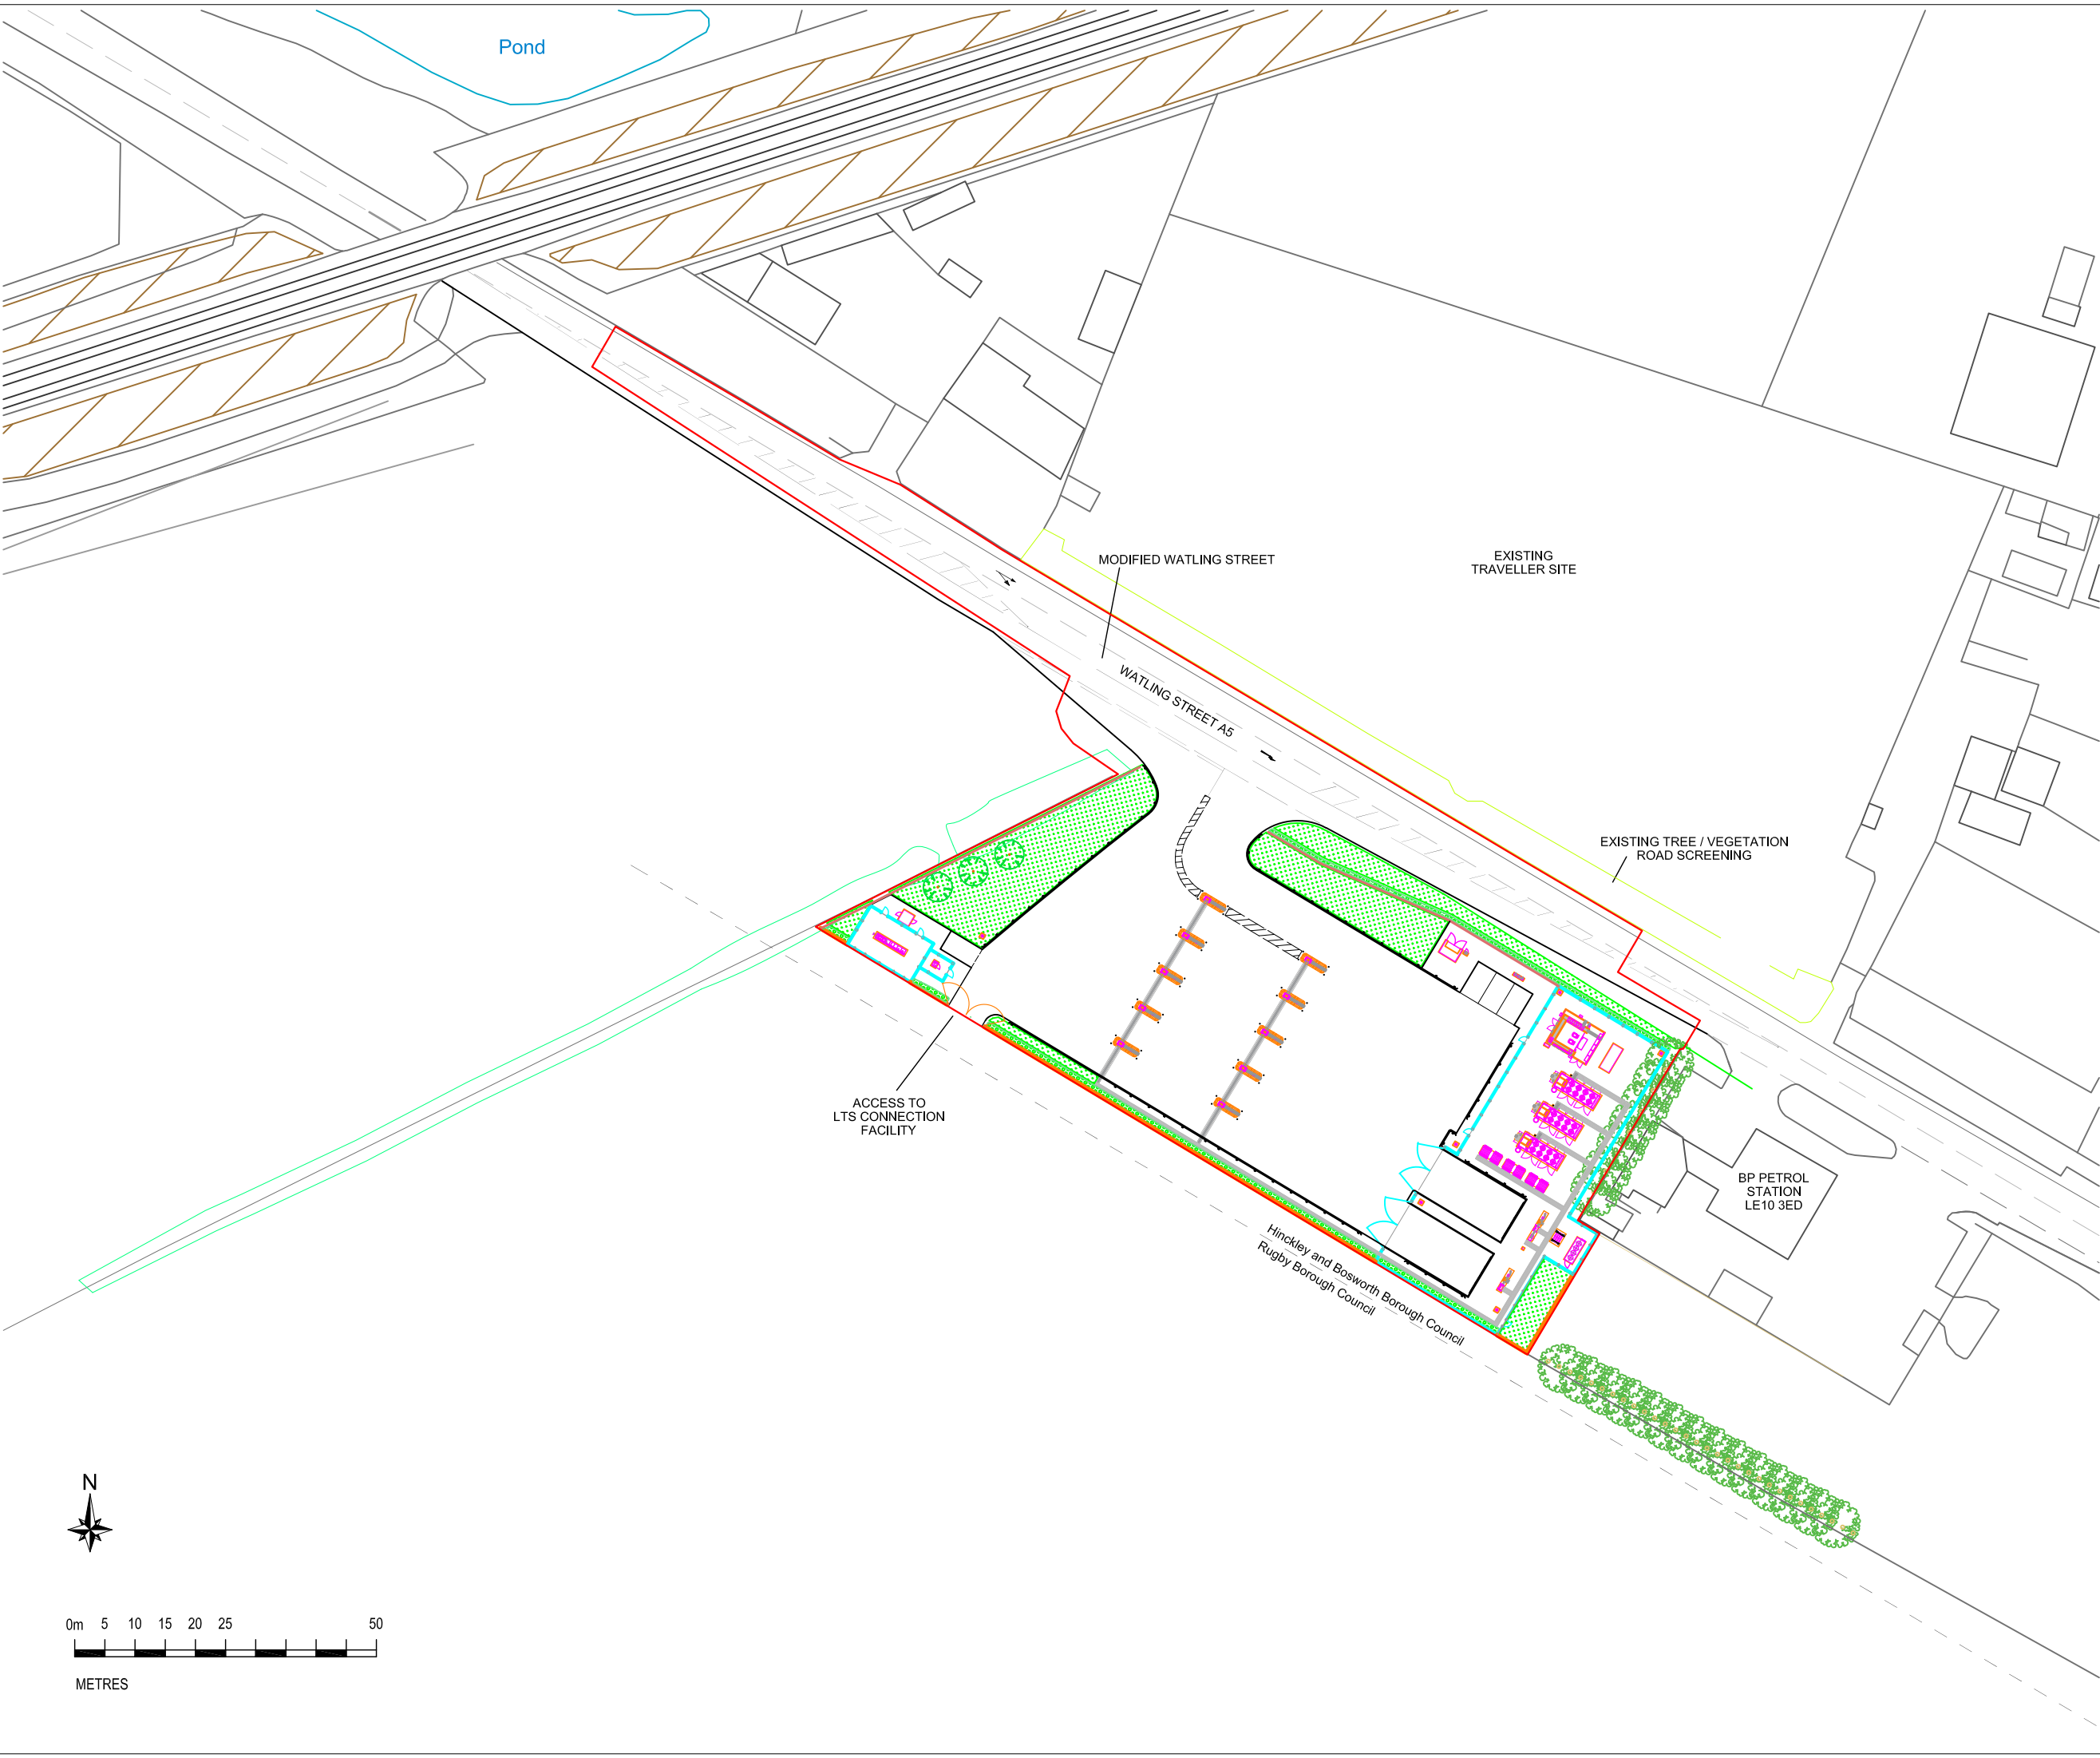

PLANNING ISSUE

REVISIONS:				
REV	DESCRIPTION	DATE	CHK	APP
A	PRE APP PLANNING ISSUE	24-10-22	MS	MS
B	PRE APP PLANNING ISSUE	11-04-23	MS	MS
C	PLANNING ISSUE	05-05-23	MS	MS
D	PLANNING ISSUE	11-05-23	MS	MS
E	PLANNING ISSUE	17-05-23	MS	MS
F	PLANNING ISSUE	19-05-23	MS	MS
G	PLANNING ISSUE	12-09-23	MS	MS
H	PLANNING ISSUE	23-02-24	MS	MS
I	PLANNING ISSUE	28-02-24	MS	MS
J	PLANNING ISSUE	29-02-24	MS	MS
K	PLANNING ISSUE	24-04-24	MS	MS
L	PLANNING ISSUE	11-07-25	MS	MS
M	PLANNING ISSUE	20-01-26	MS	MS

KEY	
	PROPOSED CNG STATION REDLINE BOUNDARY
	SECURITY PALISADE FENCE 2.4m HIGH
	SITE BOUNDARY FENCE V MESH IN BLACK 2.4m HIGH
	SITE BOUNDARY FENCE CLOSE BOARDED TIMBER 2.4m HIGH
	SURFACE CHANNEL FOR BELOW GROUND PIPE ROUTING.
	CRASH BARRIER
	NEW TREES
	PROPOSED GRASSED LANDSCAPED AREA
	PROPOSED HEDGEROW
	EXISTING LEYLANDII TREES
	EXISTING HEDGEROW
	EXISTING TREE / VEGETATION ROAD SCREENING
	LPA BOUNDARY LINE

CLIENT:

PROJECT:
HINCKLEY CNG STATION
WATLING STREET

TITLE:
PROPOSED CNG STATION
SITE BLOCK PLAN

SCALE: 1:1000	@ A3	DRAWN: KJB
CHECKED: MS	CAD:	DATE: 11-10-2022
APPROVED: MS		SHEET: 1 OF 1

PROJECT No: 042

DRAWING No: 042-01-CNG-103

REVISION: M



THOMAS HOUSE
84 ECCLESTON SQUARE
LONDON
SW1V 1PX
TEL: 0203 961 9925
WEB: www.cngfuels.com