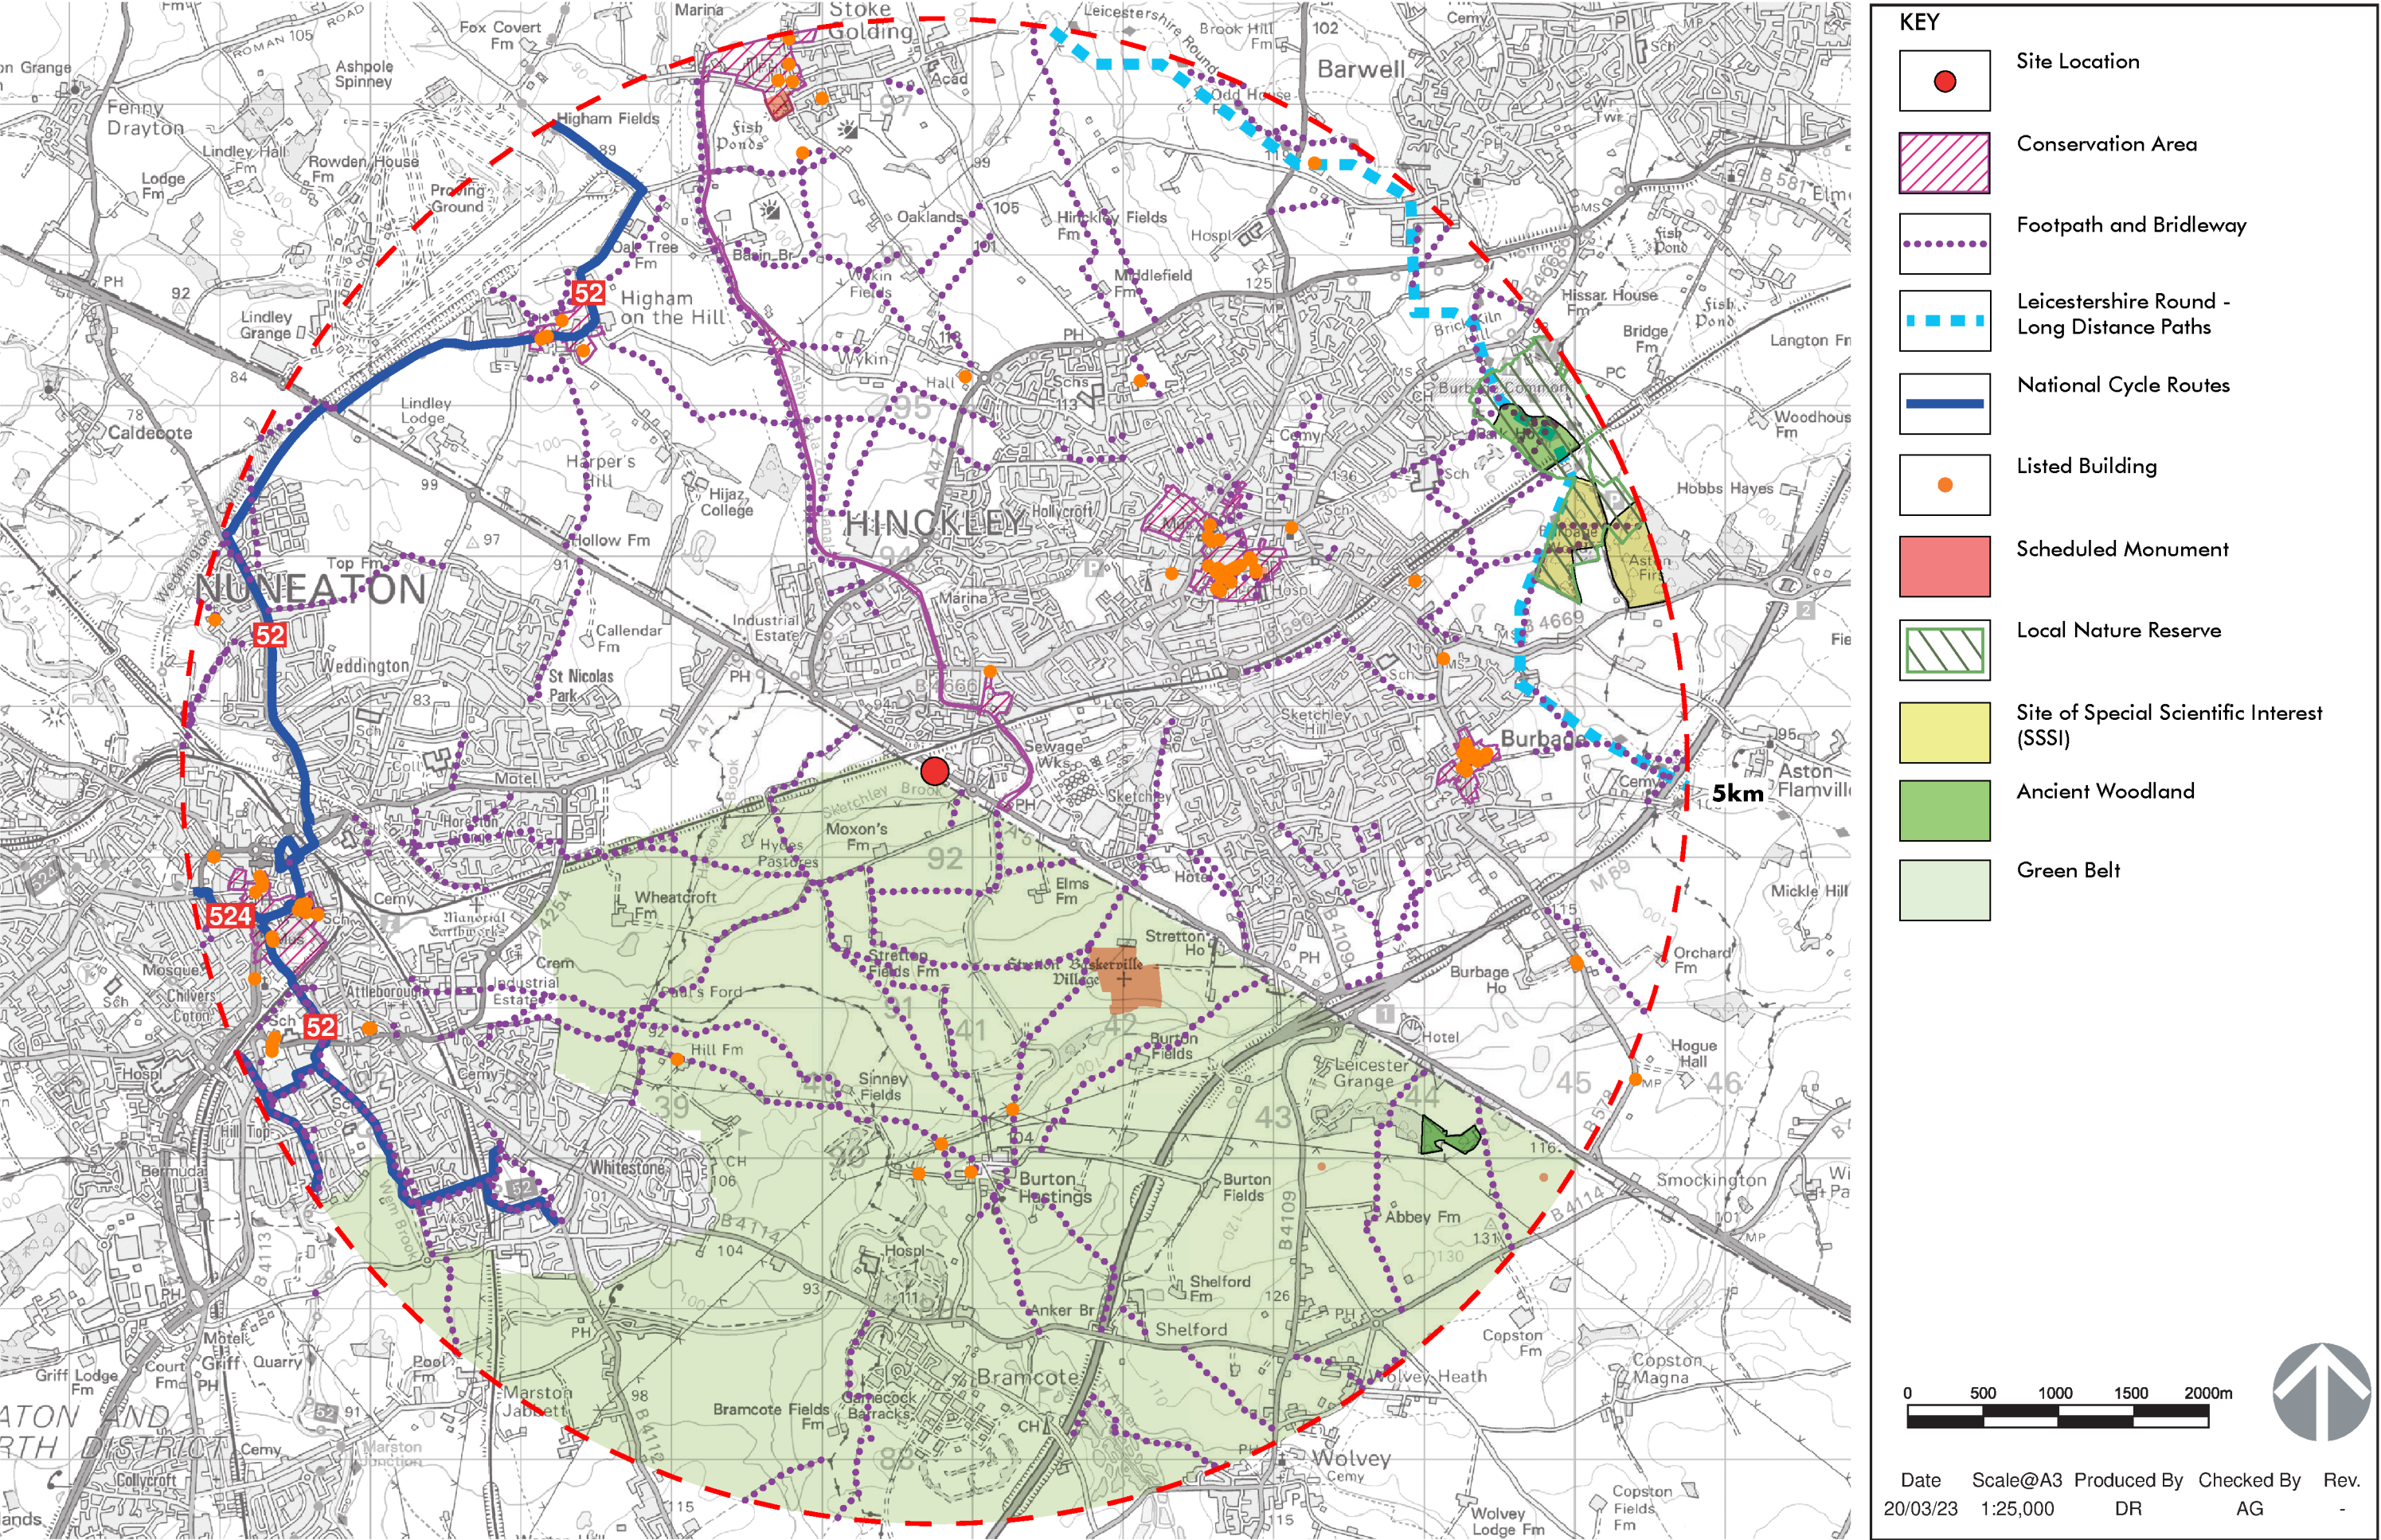


Figure 6 Landscape Designations




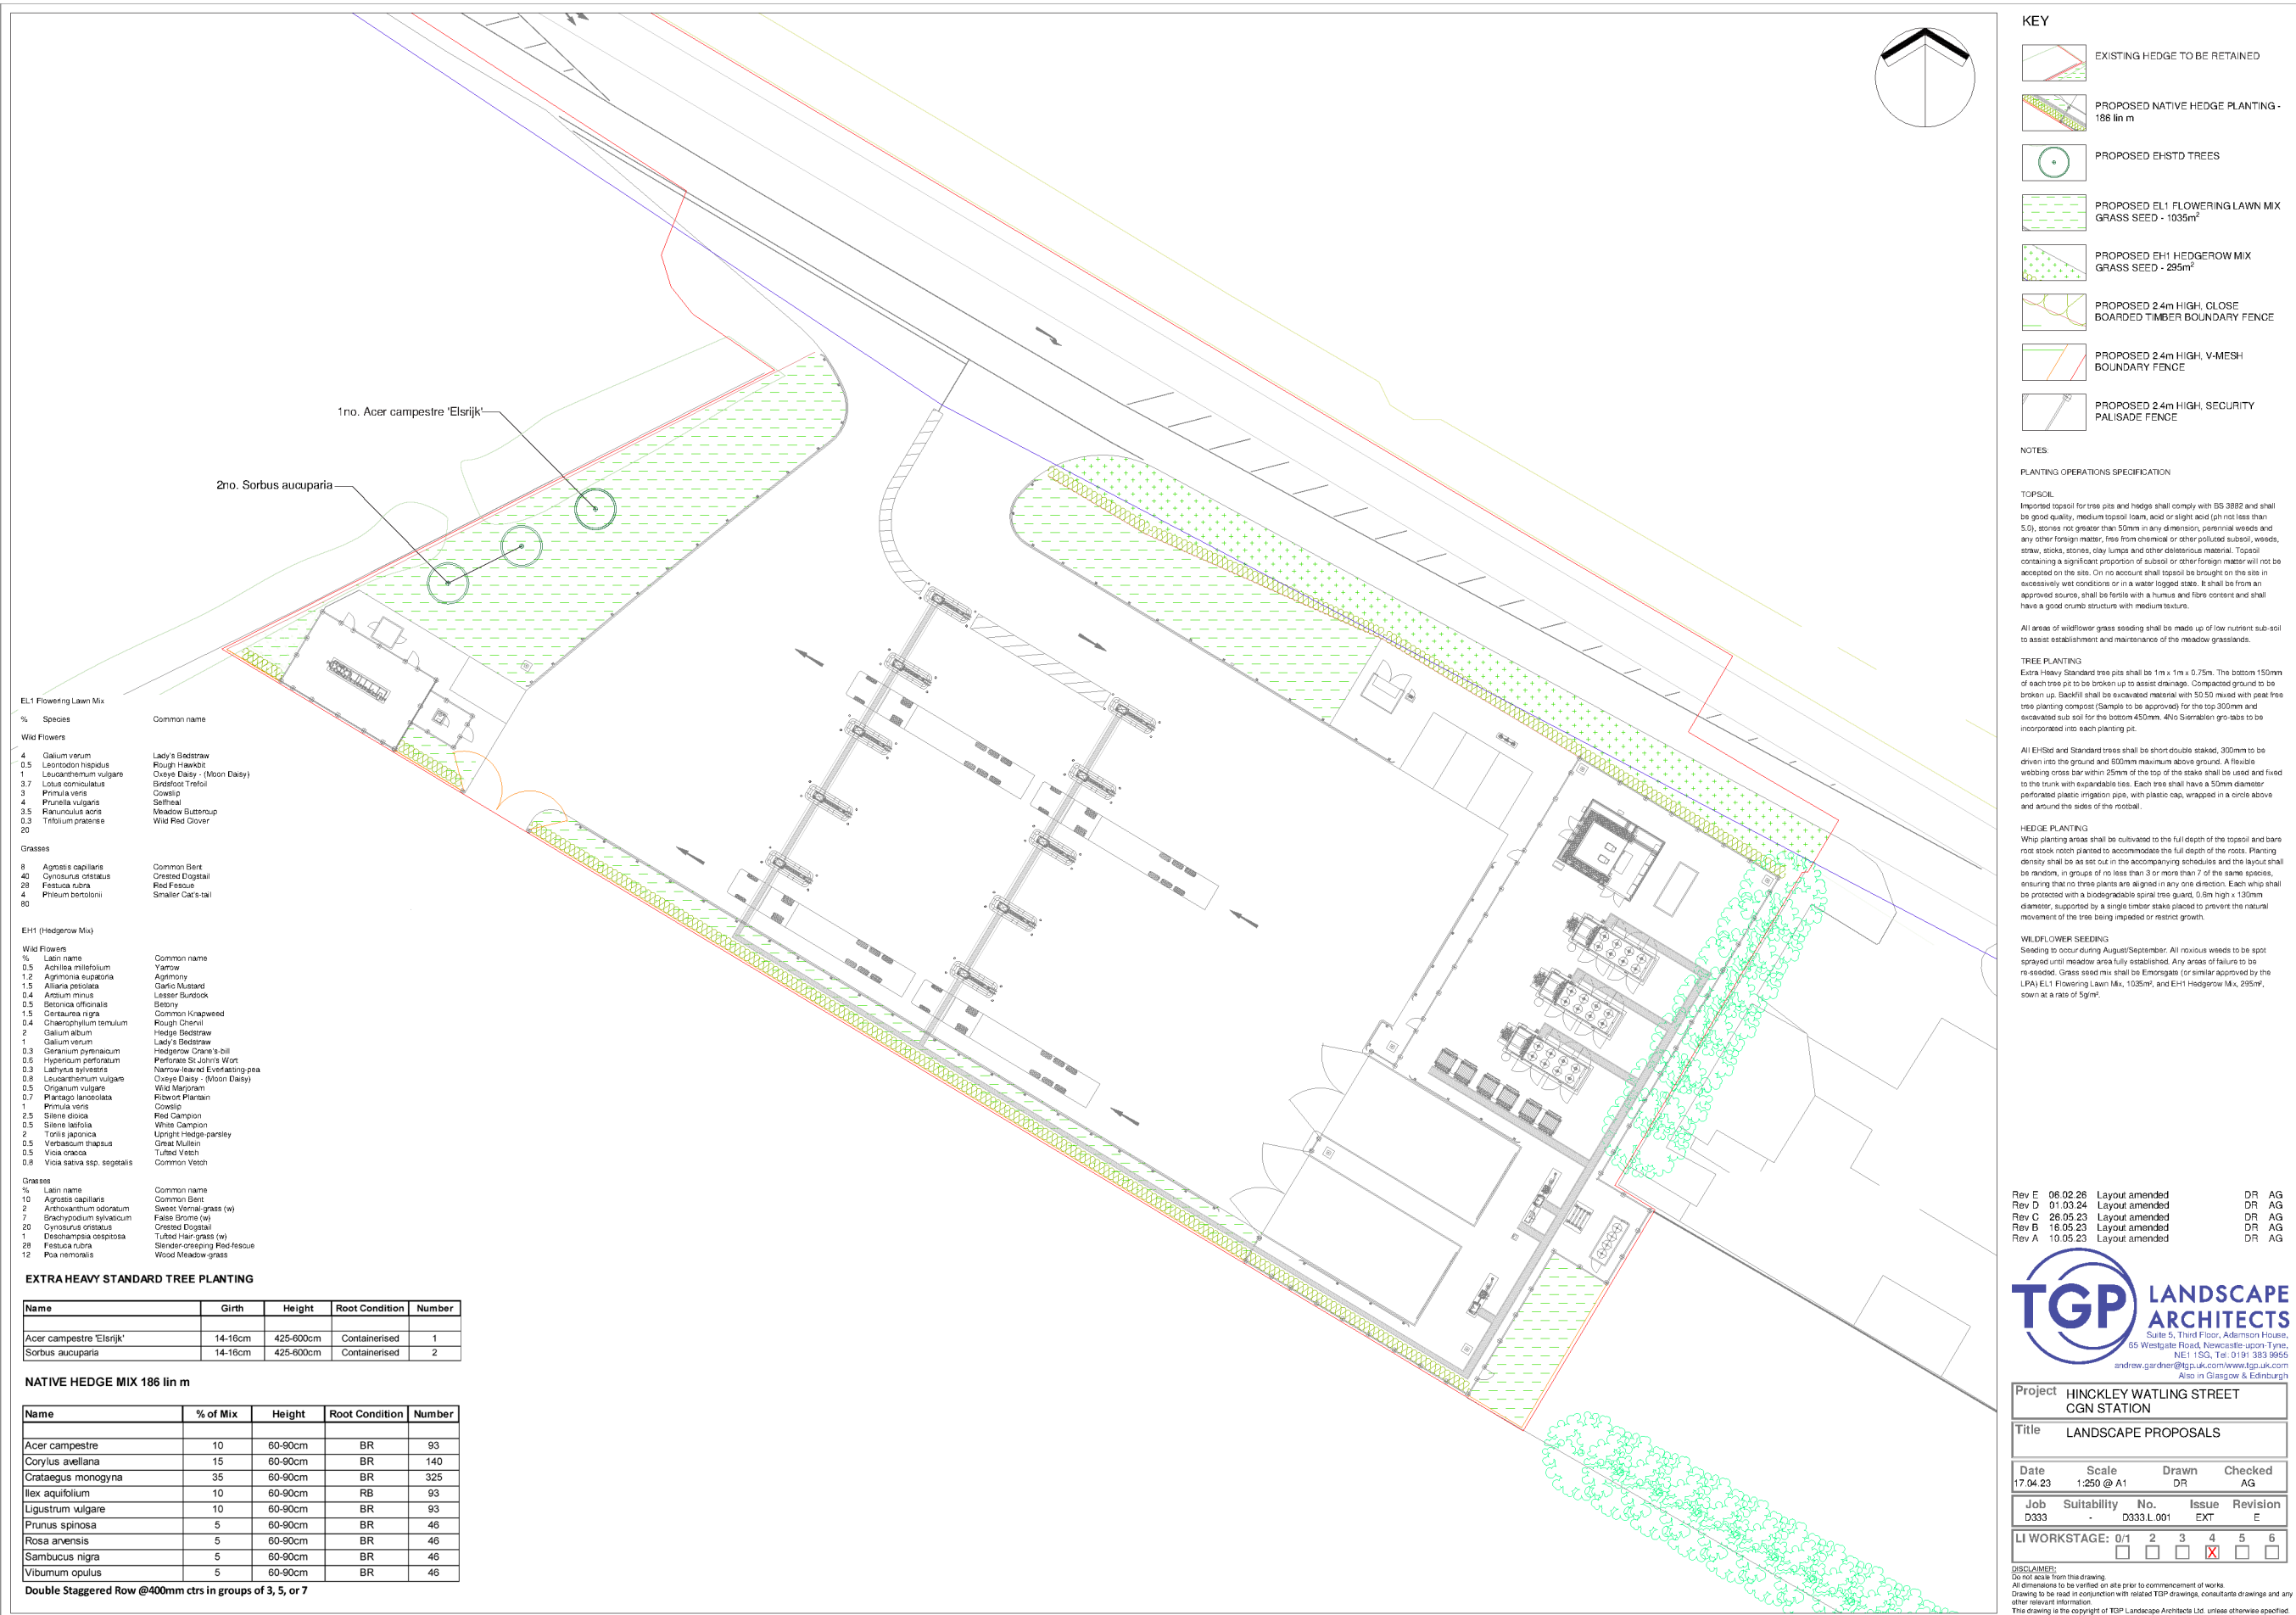


Figure 8- Viewpoint 1 Public Right of Way north east of Hydes Pastures south of bridge over the railway

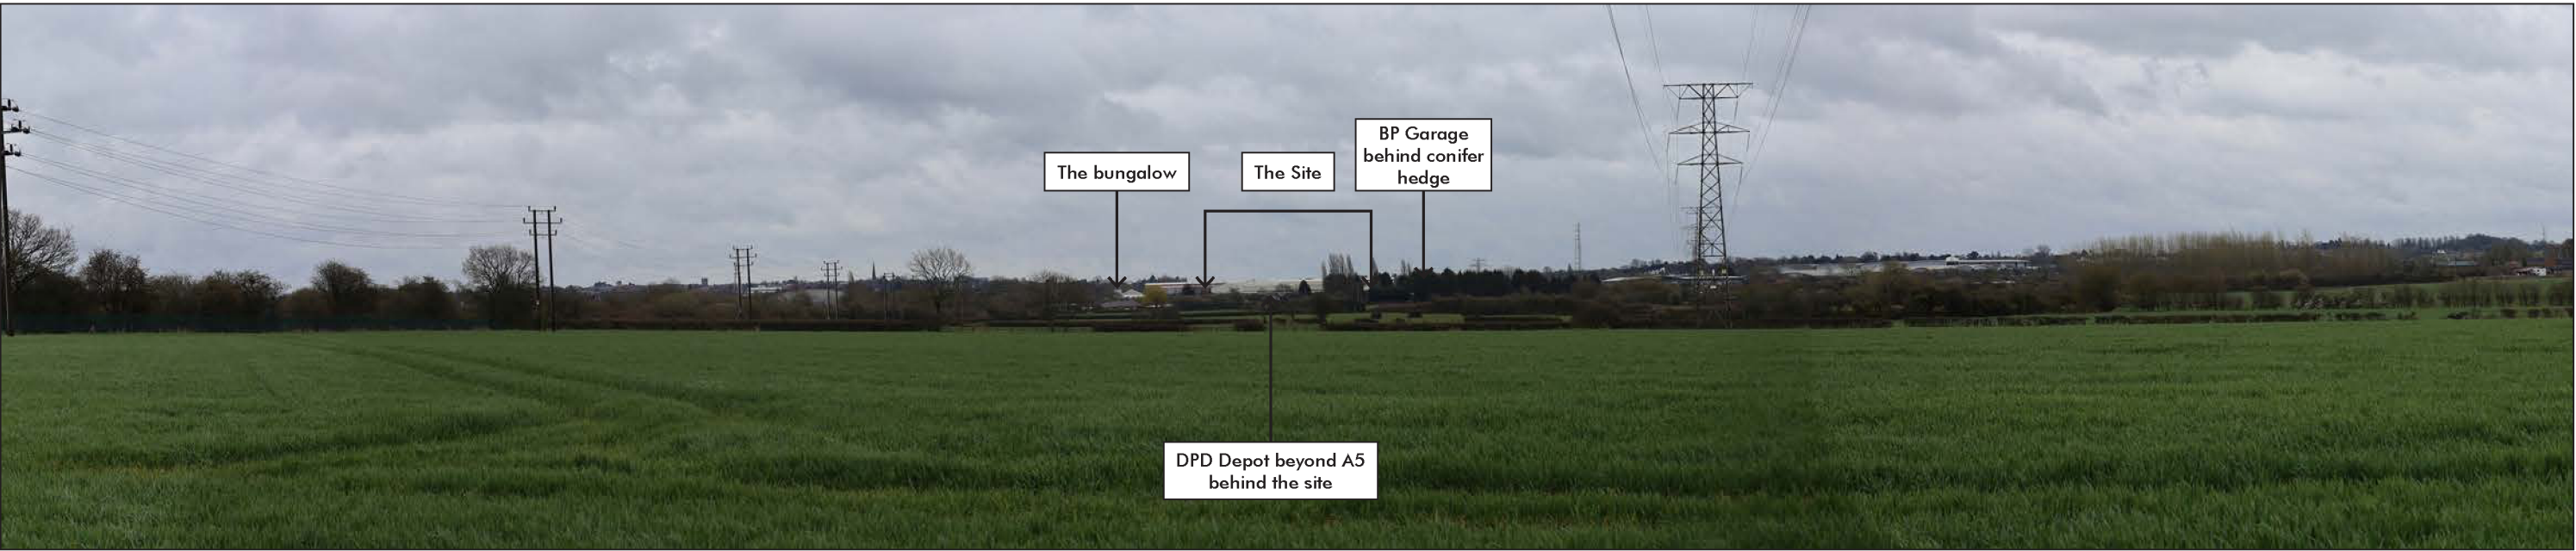


Viewpoint Information

Grid Reference	E439698, N292289
Viewer Height	1.65m
Included Angle	70°
Distance to centre of site	1089m
Camera Used	Canon EOS R5 (50mm fixed focal length lens)

Date
28/03/2023

Paper
A3

Location Plan

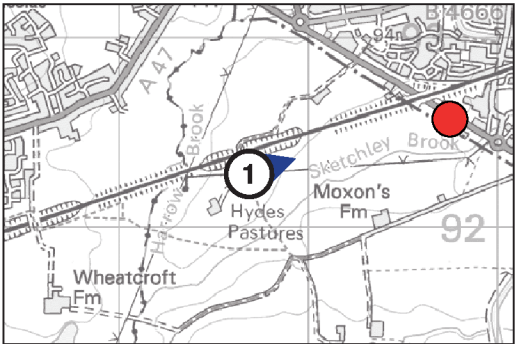

Ordnance Survey © 0100031673 Not to Scale

Figure 9- Viewpoint 2 Hydes Lane between Moxon Farm and the A5



Viewpoint Information

Grid Reference	E440779, N292147
Viewer Height	1.65m
Included Angle	70°
Distance to centre of site	423m
Camera Used	Canon EOS R5 (50mm fixed focal length lens)

Date
28/03/2023

Paper
A3

Location Plan

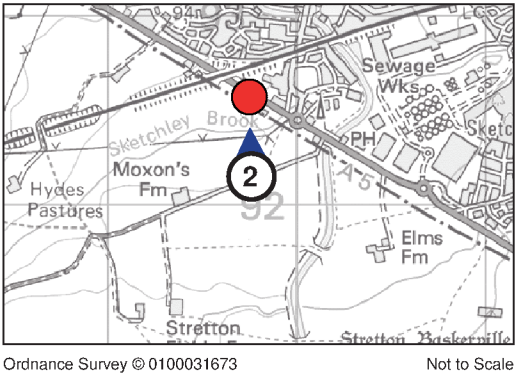


Figure 10- Viewpoint 3 Hill Farm




Viewpoint Information

Grid Reference	E439104, N290652
Viewer Height	1.65m
Included Angle	70°
Distance to centre of site	2527m
Camera Used	Canon EOS R5 (50mm fixed focal length lens)

Date
28/03/2023

Paper
A3

Location Plan

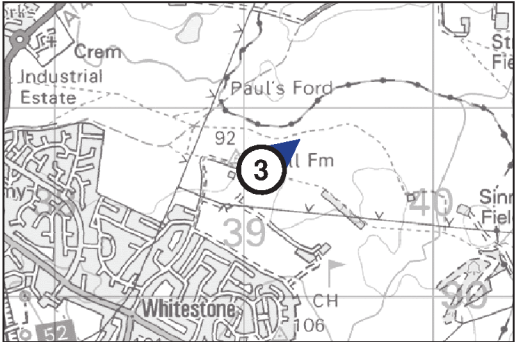

Ordnance Survey © 0100031673 Not to Scale

Figure 11- Viewpoint 4 Public Right of Way



Viewpoint Information

Grid Reference E441723, N291364
Viewer Height 1.65m
Included Angle 70°
Distance to centre of site 1548m
Camera Used Canon EOS R5
(50mm fixed focal length lens)

Date
28/03/2023

Paper
A3

Location Plan



Ordnance Survey © 0100031673 Not to Scale

Figure 12- Viewpoint 5 Permissive Right of Way over canal bridge north of Burton Hasting




Viewpoint Information

Grid Reference	E441114, N290244
Viewer Height	1.65m
Included Angle	70°
Distance to centre of site	2353m
Camera Used	Canon EOS R5 (50mm fixed focal length lens)

Date
28/03/2023

Paper
A3

Location Plan

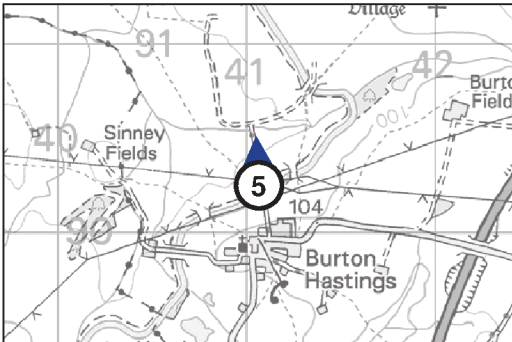

Ordnance Survey © 0100031673 Not to Scale

DOCUMENT INFORMATION AND CONTROL SHEET

Client: CNG Fuels LTD	Project Manager: Chloe Ballantine
	Firstplan Broadwall House 21 Broadwall London SE1 9PL
	Tel : [REDACTED]
	Email: [REDACTED]

Landscape Consultant

TGP Landscape Architects (North) Ltd
Suite 5 Third Floor
Adamson House
65 Westgate Road
Newcastle Upon Tyne
NE1 1SG

Project Manager: Andrew Gardner
Email: andrew.gardner@tgp.uk.com

Tel: 0191 383 9955

Document Status and Approval Schedule

Issue	Status	Description	Prepared by Signed/Dated	Reviewed by Signed/Dated
V1	Draft	Landscape Visual Appraisal	25/04/23 Jan Falkingham	26/04/23 AG Director
V2	FINAL	Landscape Visual Appraisal	12/05/23 Jan Falkingham	12/05/23 AG Director
V3	FINAL	Landscape Visual Appraisal	26/05/23 Jan Falkingham	26/05/23 AG Director
V4	FINAL	Landscape Visual Appraisal	30/05/23 Jan Falkingham	30/05/23 AG Director
V5	FINAL	Landscape Visual Appraisal	01/03/24 Jan Falkingham	01/03/24 AG Director
V6	FINAL	Landscape Visual Appraisal	11/02/26 Jan Falkingham	11/02/26 AG Director

Disclaimer

This Report was completed by TGP Landscape Architects (North) Ltd on the basis of a defined programme of work and terms and conditions agreed with the Client. We confirm that in preparing this Report we have exercised all reasonable skill and care, taking into account the project objectives, the agreed scope of works, prevailing site conditions and the degree of manpower and resources allocated to the project.

TGP Landscape Architects (North) Ltd accept no responsibility to any parties whatsoever, following the issue of the Report, for any matters arising outside the agreed scope of the works.

This Report is issued in confidence to the Client and TGP Landscape Architects (North) Ltd have no responsibility to any third parties to whom this Report may be circulated, in part or in full, and any such parties rely on the contents of the report solely at their own risk.

Unless specifically assigned or transferred within the terms of the agreement, the consultant asserts and retains all Copyright, and other Intellectual Property Rights, in and over the Report and its contents.

Any questions or matters arising from this Report should be addressed in the first instance to the Project Manager.