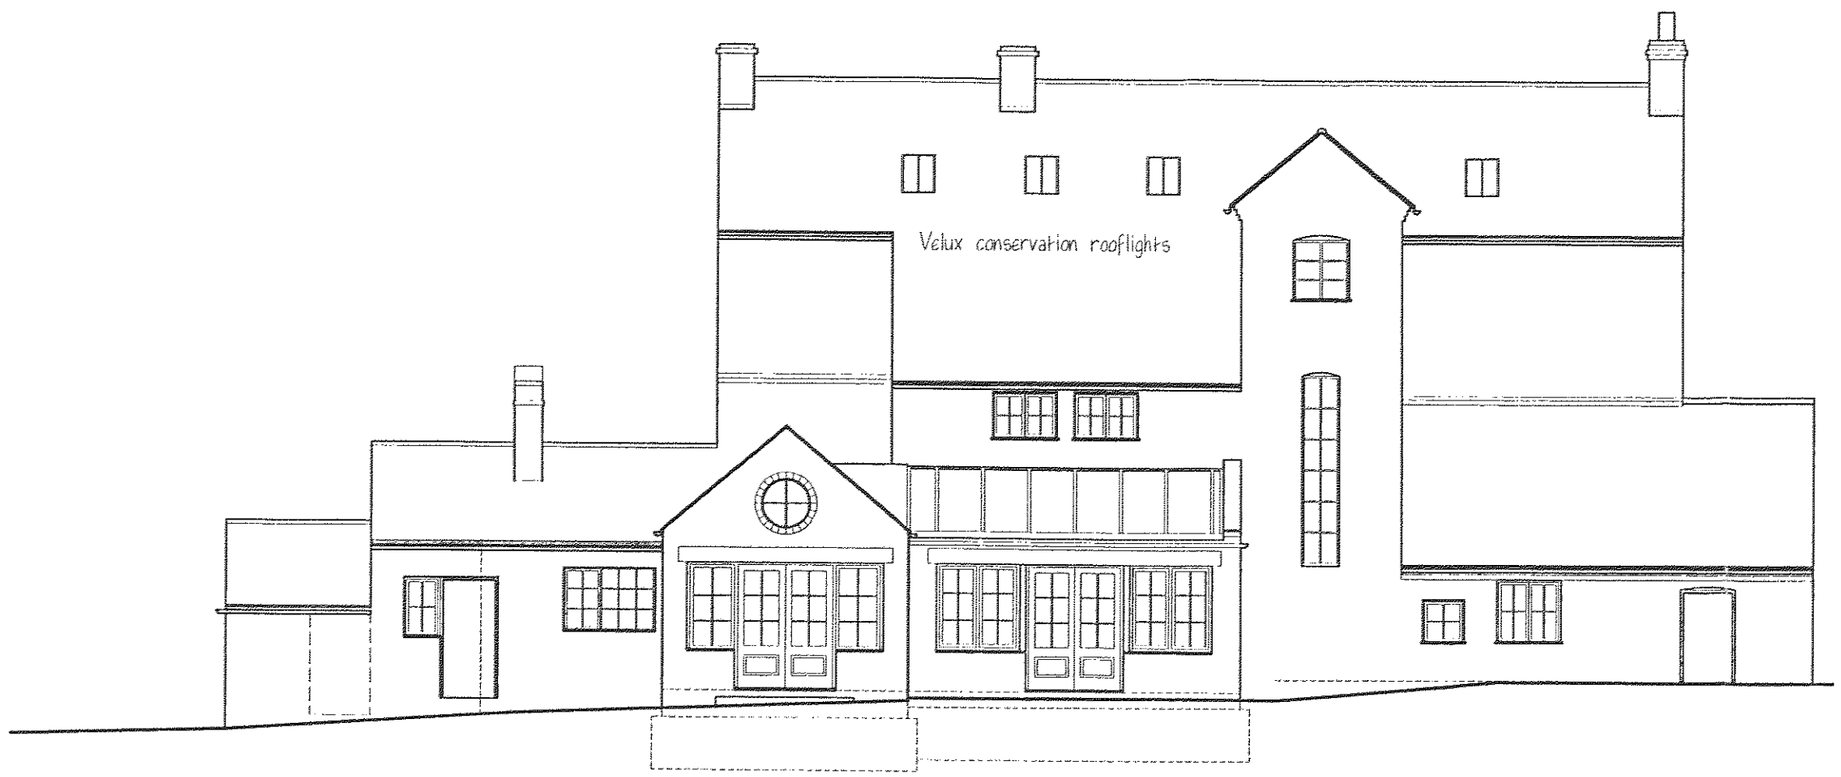

NORTH (REAR GARDEN) ELEVATION

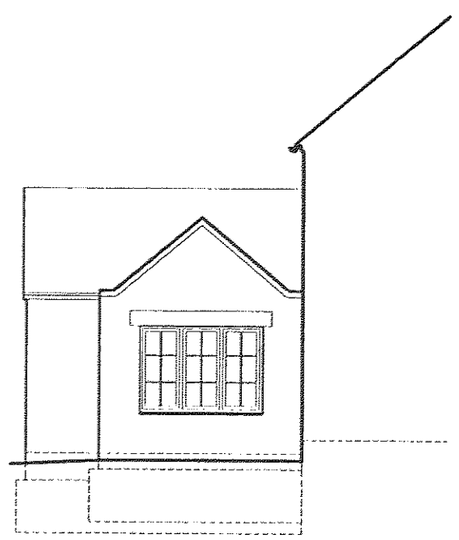

WEST

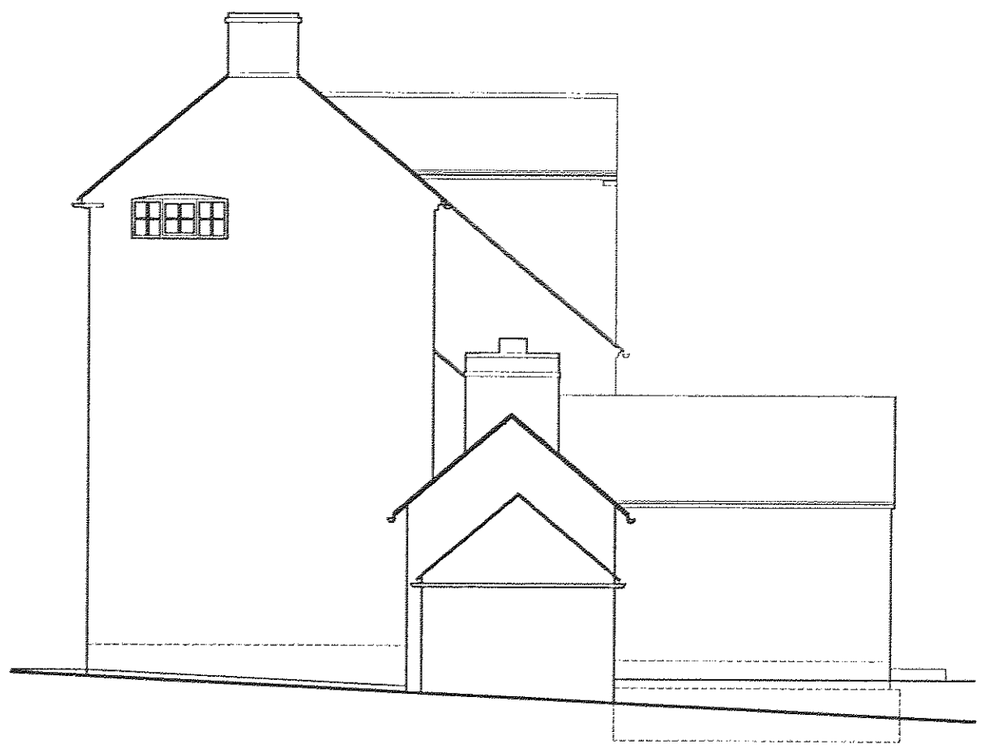

EAST

PROPOSED



NORTH (REAR GARDEN) ELEVATION

Roof : Tiles to match the existing

Conservatory : Hardwood & glass

Walls : Brickwork to match the existing

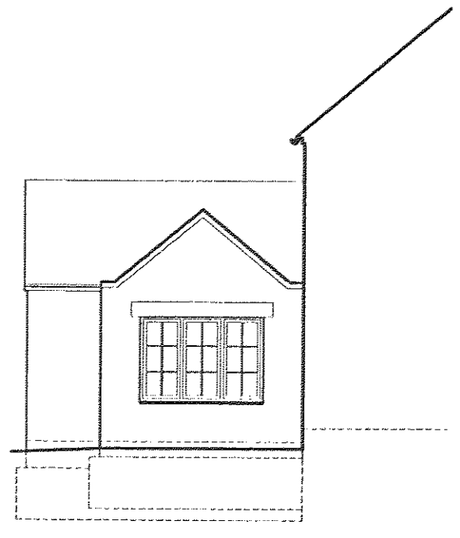

WEST

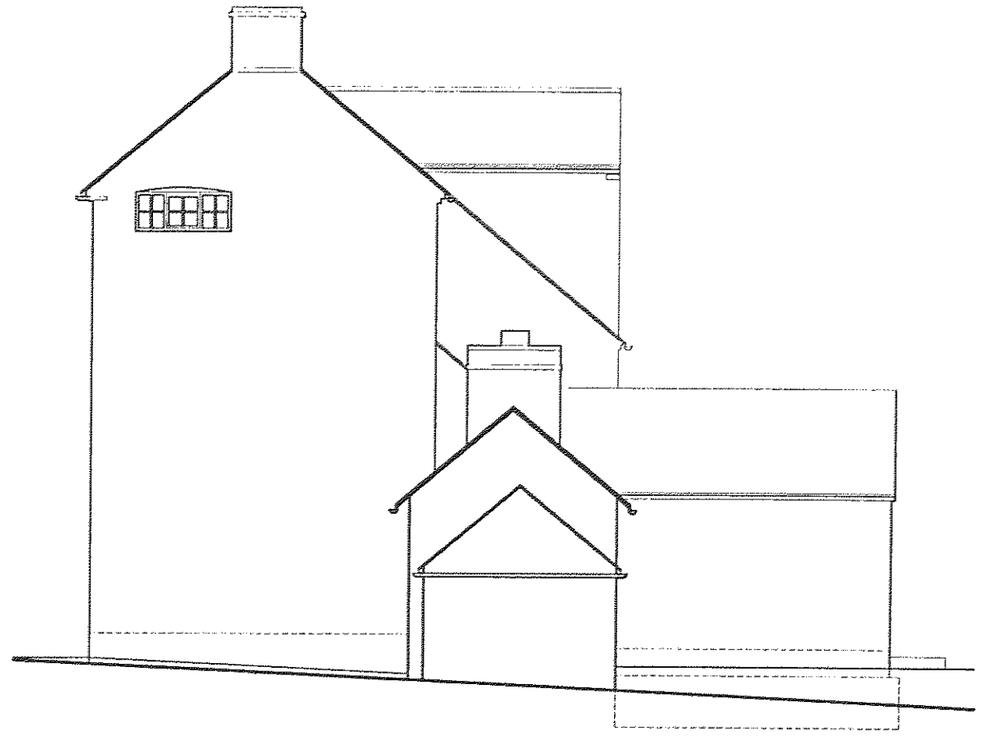

EAST

EXISTING

DEVELOPMENT SERVICES
19 MAR 2008
RECEIVED

Job: ATTIC ALTERATIONS, ELMS FARM, PECKLETON, LEICS.			Job No. 03:440
Drawing: DESIGN PROPOSALS: ELEVATIONS	Scale 1:100	Date March 2008	Dwg. No. 04 / Rev.
	Client: MR. & MRS. ROBERTSON		

Kenneth I Payne D.A., R.I.B.A., F.A.S.I.
Chartered Architect 49 CHURCH ROAD, KIRKBY MALLORY, LE9 7QE - 01455 850098