

Proposed Front Elevation 1:100

Scale Bar 1:1250


Scale Bar 1:500

Scale Bar 1:200

Scale Bar 1:100

0 1M 2M 3M 4M 5M

Scale Bar 1:50

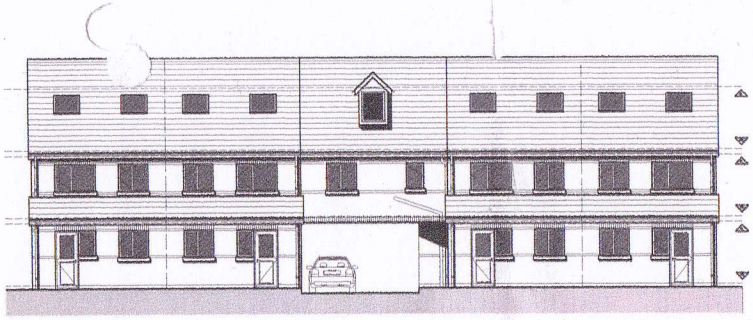

Proposed Rear Elevation 1:100

SCHEDULE OF ACCO

Unit 01
3 Bedroom End Terrace

Unit 02
3 Bedroom Town House

Unit 03
1 Bedroom Flat

Unit 04
3 Bedroom Town House

Unit 05
3 Bedroom End Terrace


PLOT 1

PLOT 2


PLOT 4

PLOT 5


PLOT 3

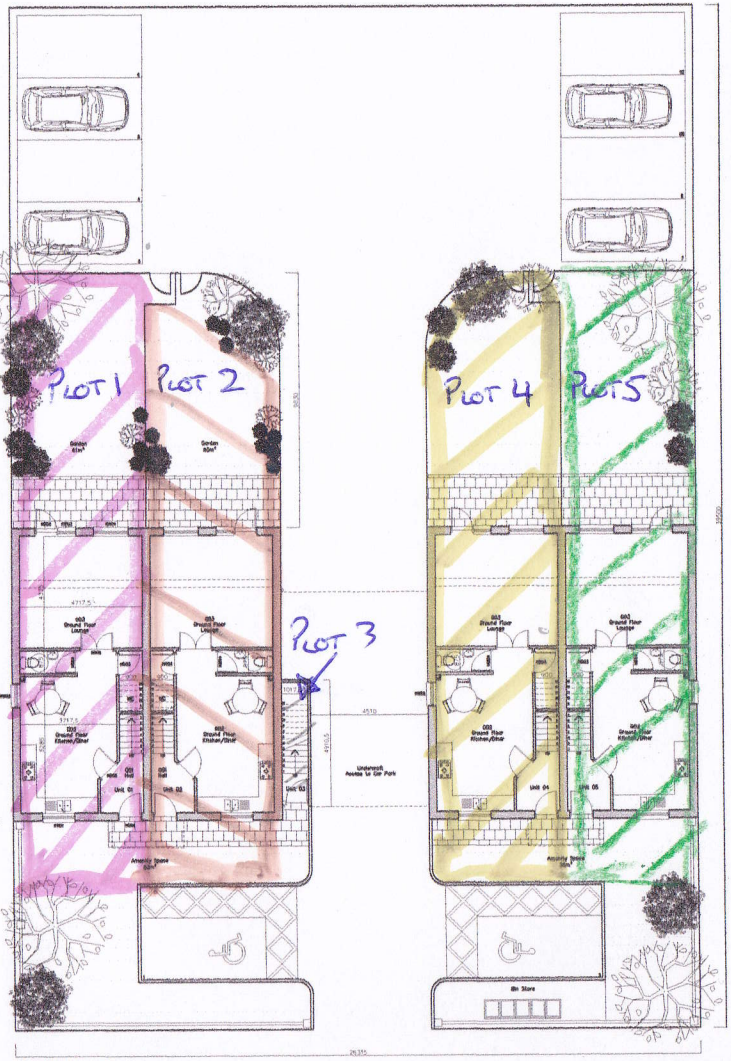


Ground Floor Plan 1:100

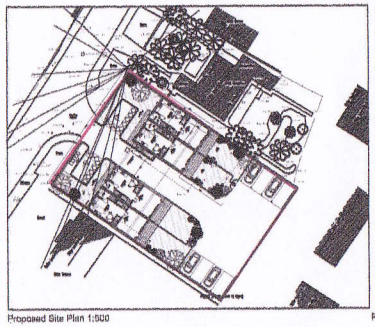


Proposed Site Plan 1:500

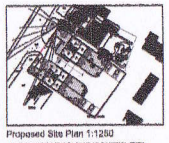


Proposed Site Plan 1:1250

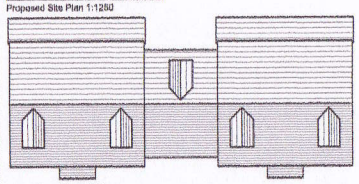


Proposed Roof Plan 1:200

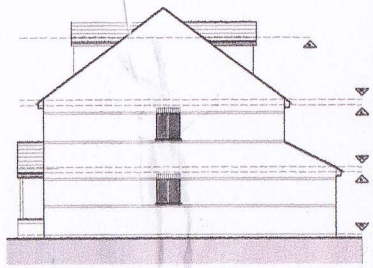


Proposed Side Elevation 1:100

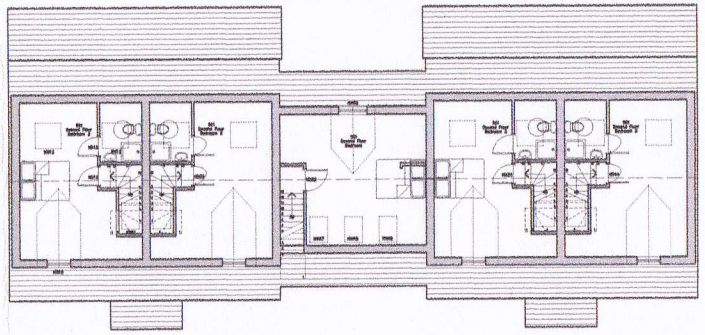


Second Floor Plan 1:100

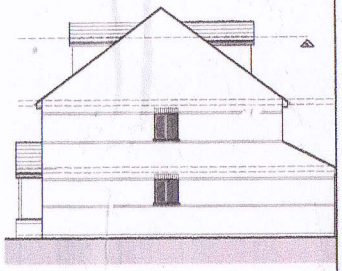

Proposed Side Elevation 1:100

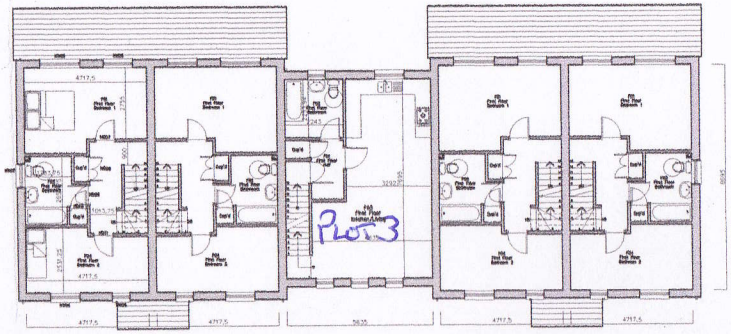

First Floor Plan 1:100

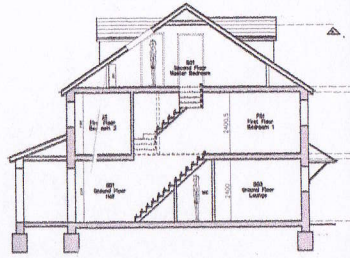

Typical Section (2 Storey) 1:100

AMENDMENTS
D Rear elevations extens
E Amend site plan
F 02.08.11 amended por
roof to incorporate planni
G 08.08.11 amended do
with planners comments
H 09.08.11 amended wi
planners email 08.08.11

DRAWING TITLE
Proposed Re

JOB TITLE
Oa
68 Mill La
Leic

DRAWING NUMBER

SCALE As Shown @

DRAWN AM

walte

t: 01509 416 792
w: www.walterarchitects.co
e: info@walterarchitects.co

ALL DIMENSIONS TO BE CHECKED ON SITE BEFORE ANY WORK IS COMMENCED OR ANY MATERIALS ARE ORDERED. THIS DRAWING IS TO BE READ IN CONJUNCTION WITH ALL RELEVANT ENGINEERS DRAWINGS AND SPECIFICATIONS. ANY DISCREPANCIES ARE TO BE REPORTED TO THE ARCHITECT IMMEDIATELY. COPYRIGHT RESERVED TO WALTER ARCHITECTS