




ELEVATION FACING STATION ROAD.

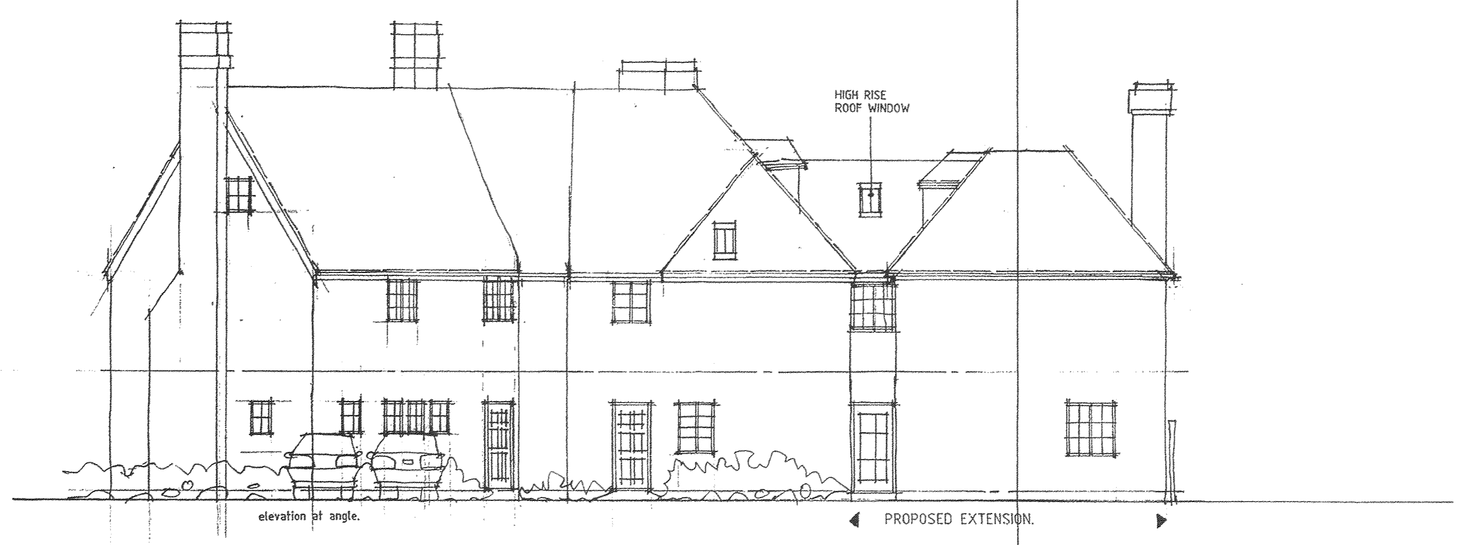


ELEVATION FACING SOUTH & No.11 WARWICK LANE.

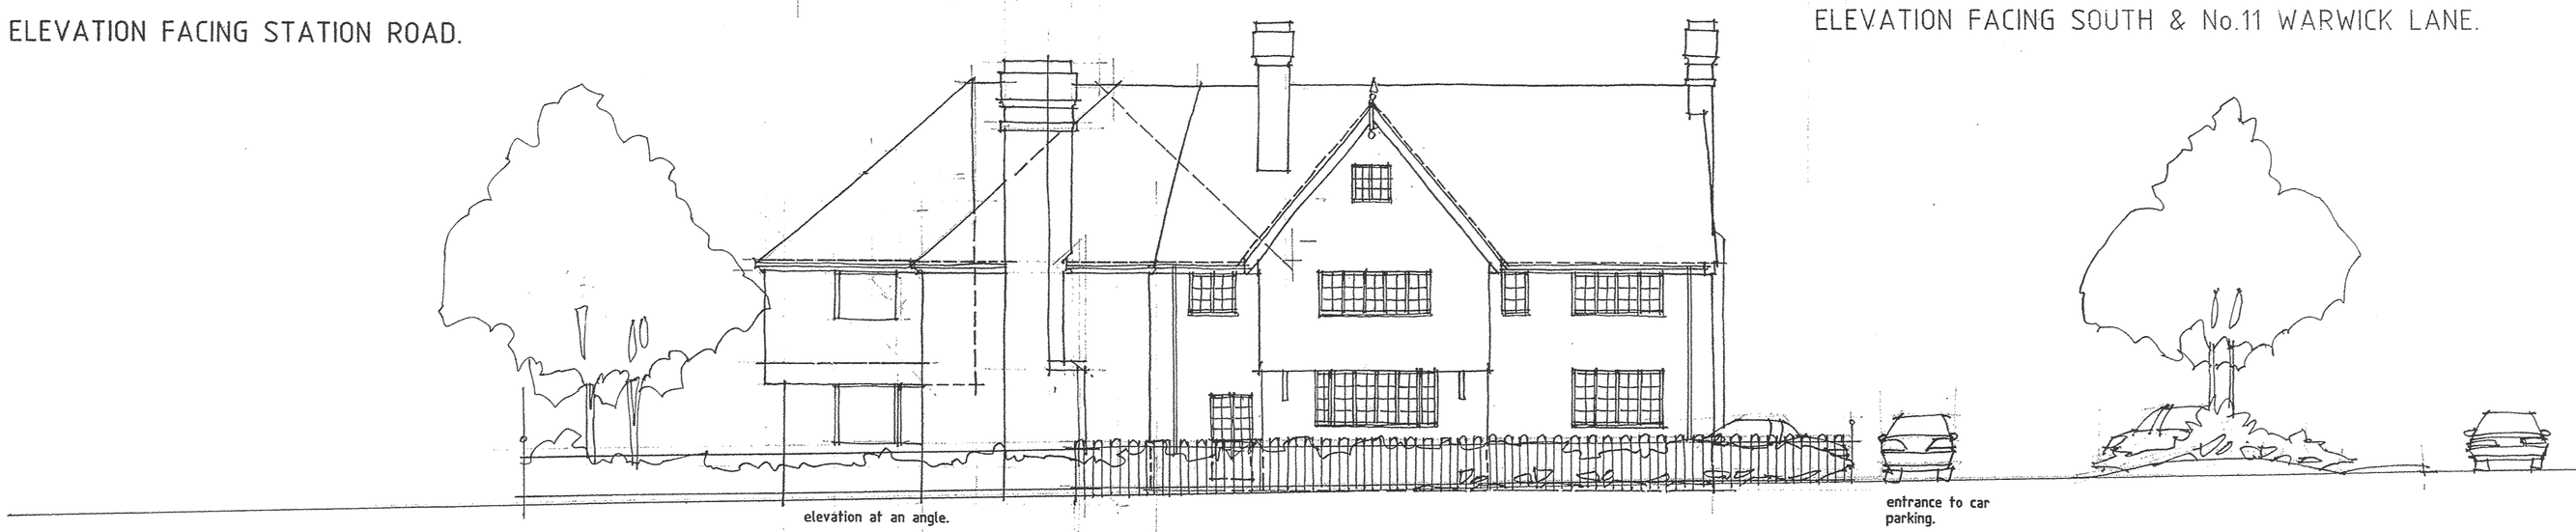

ELEVATION FACING SOUTHFIELD WAY.

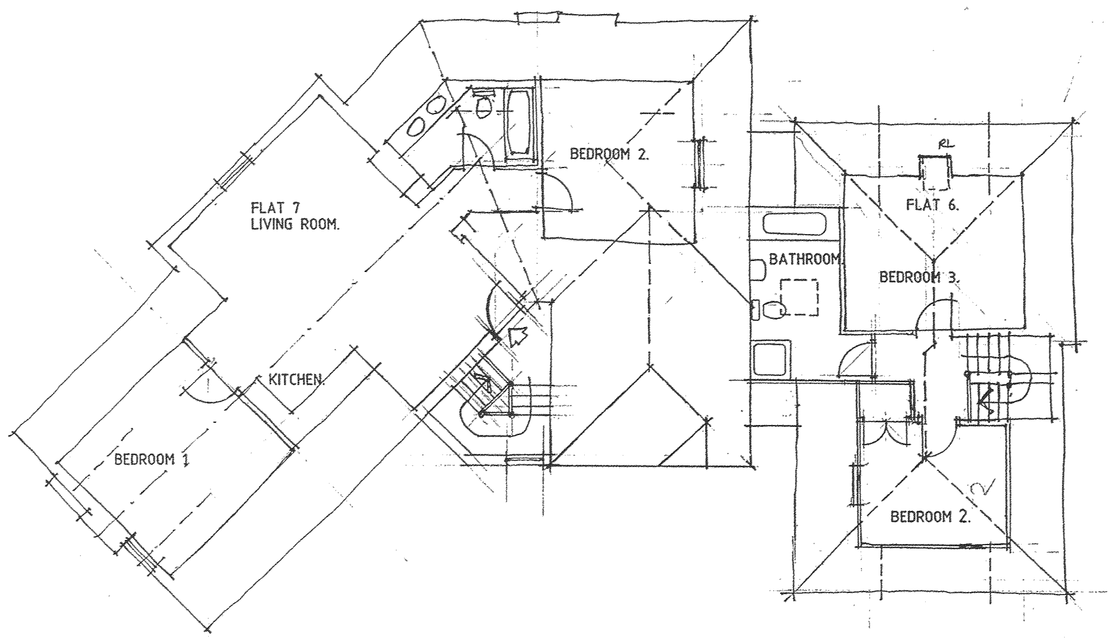

PLAN AT ATTIC FLOOR LEVEL.

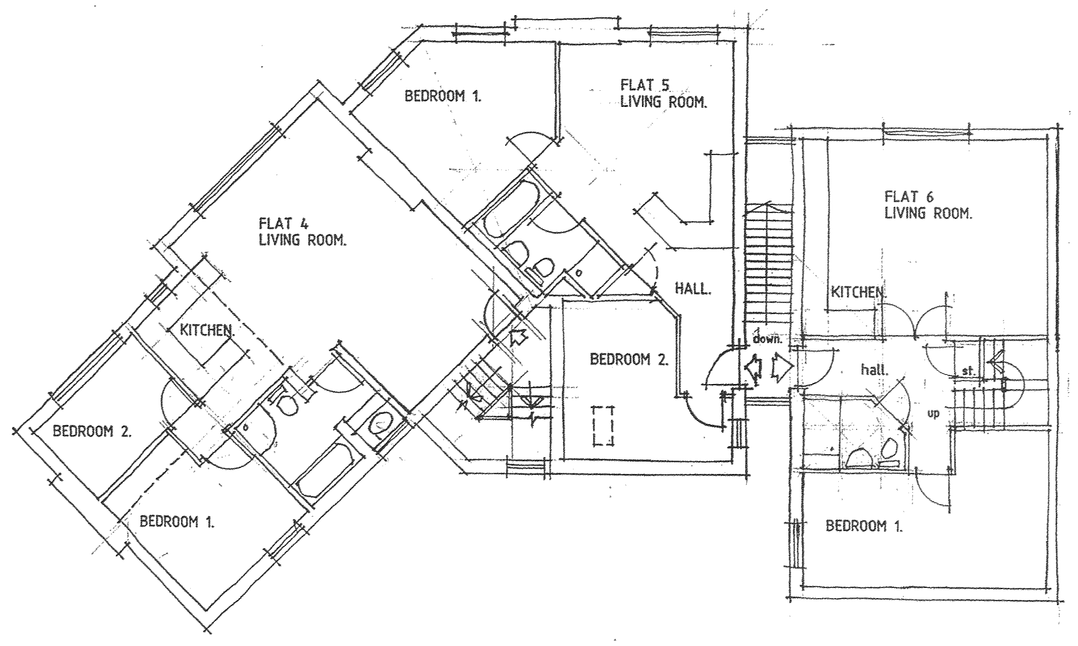

PLAN AT FIRST FLOOR LEVEL.
Scale 1:100.

The Builder is to check and verify all building and site dimensions, levels and sewer invert levels prior to commencement of work.

Do not scale off this drawing, work to figured dimensions only.

This drawing must be read and checked with all structural and relevant specialist drawings.

The builder is to comply in all respects with the current Building regulations and latest Codes of Practice.

King William Areas

(excluding service areas)

Attic	105.6m²	
First floor	172.8m²	
Ground floor	172.8m²	
Basement	145.8m²	
Total	597.0m²	6426 sq ft

JOB No.

revisions

No.	Description	Date
A	FLAT 5 & 6 REVISED TO SUIT GROUND FLOOR.	13/04/05
B	FLAT 6 REVISED.	31/08/05
C	WINDOWS FACING No. 11 WARWICKLANE REVISED TO STOP OVERLOOKING FOLLOWING CONVERSION WITH PLANNING OFFICER.	21/11/05

PLANNING & BUILDING CONTROL SERVICES
27 APR 2009
RECEIVED

HADEN RITCHIE BAILEY
ARCHITECTS, PLANNING & DEVELOPMENT CONSULTANTS
THE MANOR HOUSE LICHFIELD STREET TAMWORTH
STAFFORDSHIRE B79 7QF Tel 01827 62251/2 Fax 01827 310513
E.Mail contact@hadenritchie.co.uk www.hadenritchie.co.uk

CONVERSION & EXTENSION OF KING WILLIAM IV, PUBLIC HOUSE.
MARKET BOSWORTH.

FLOOR PLANS & ELEVATIONS.

SCALE	DATE	DRAWN	JOB No.
1:100	JAN05	R.	5456. 03

copyright of this drawing and work executed from it remains the property of HRB Ltd.

STANFORD MARSH LTD.