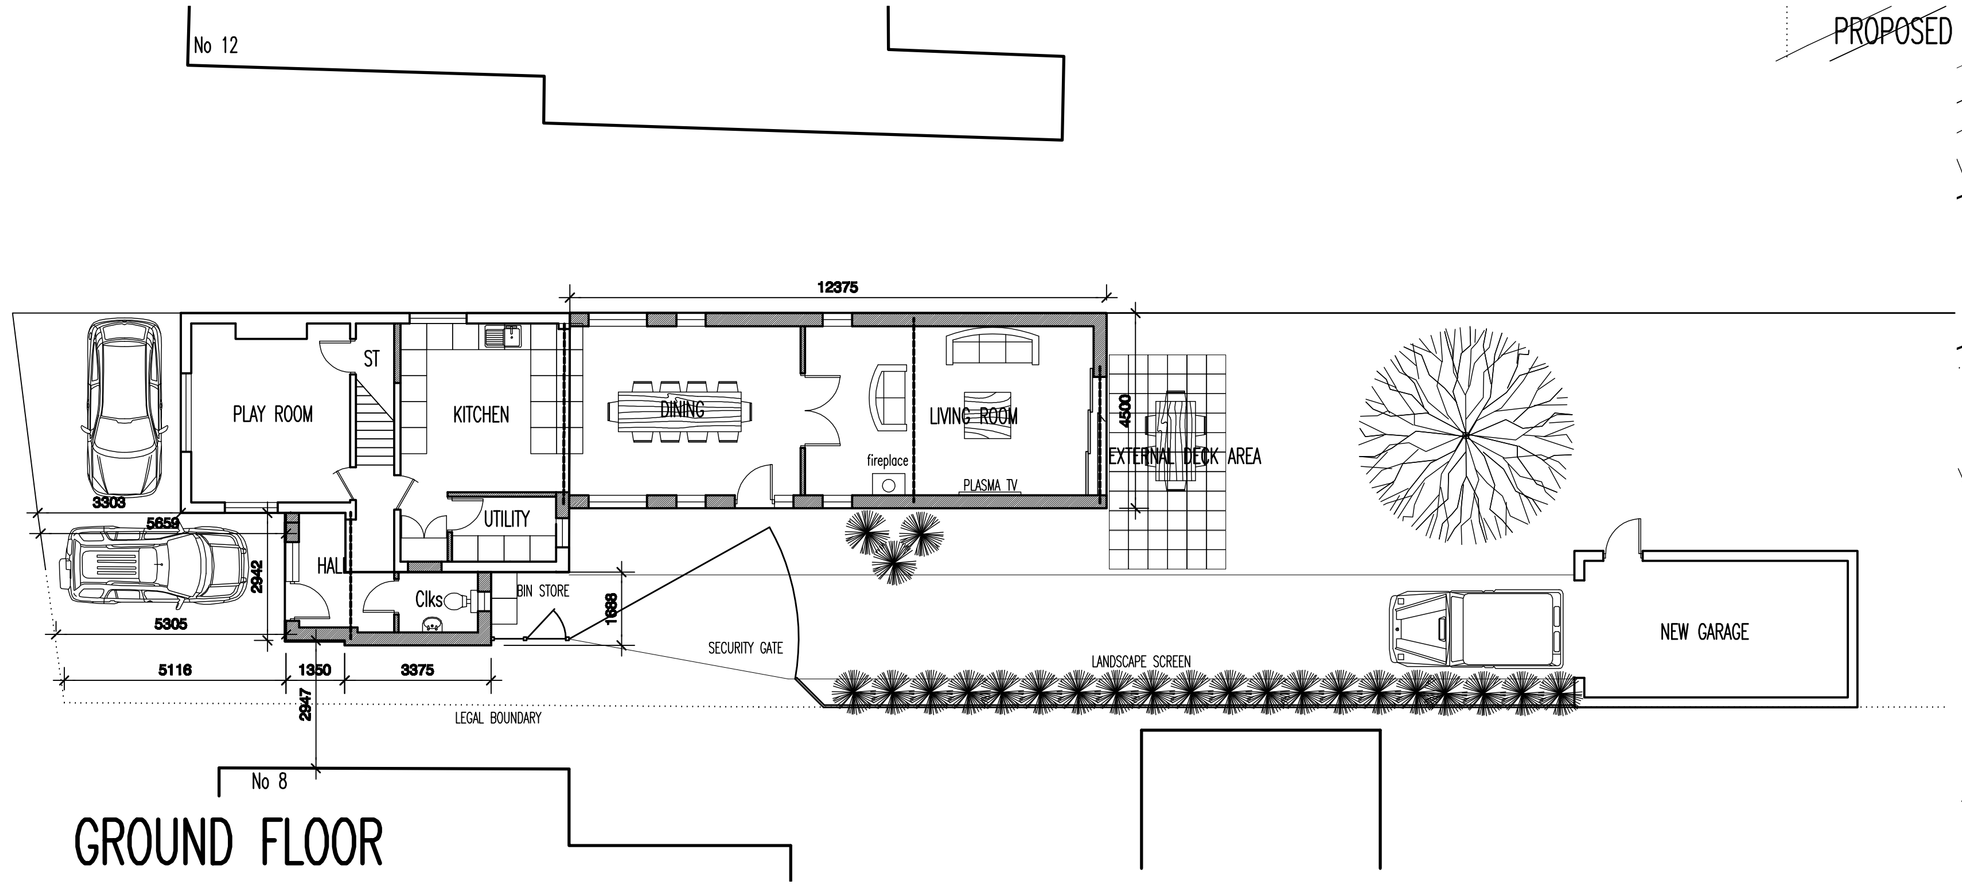

GROUND FLOOR

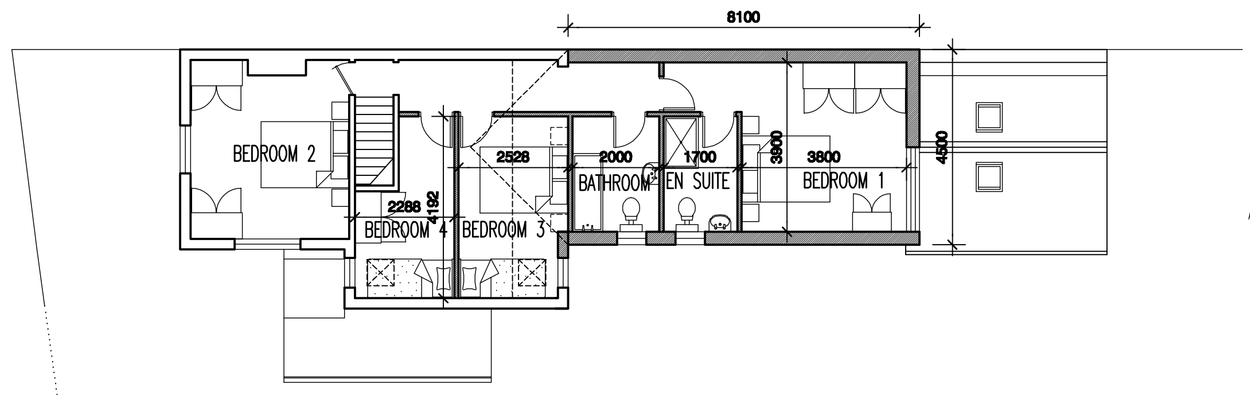

FIRST FLOOR

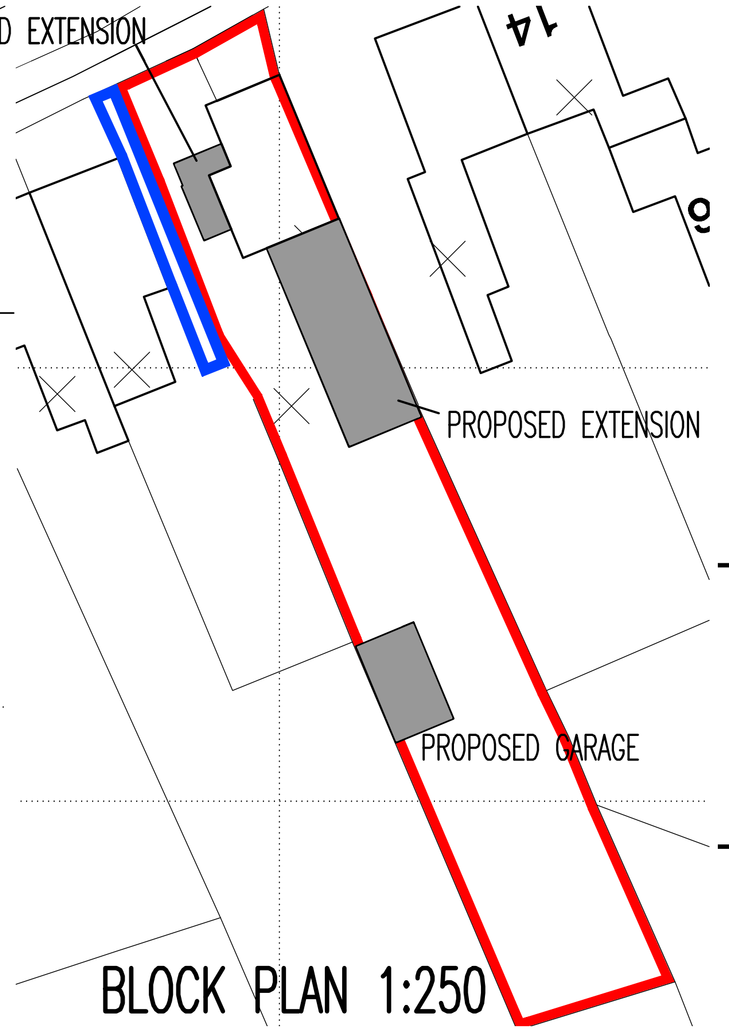

BLOCK PLAN 1:250

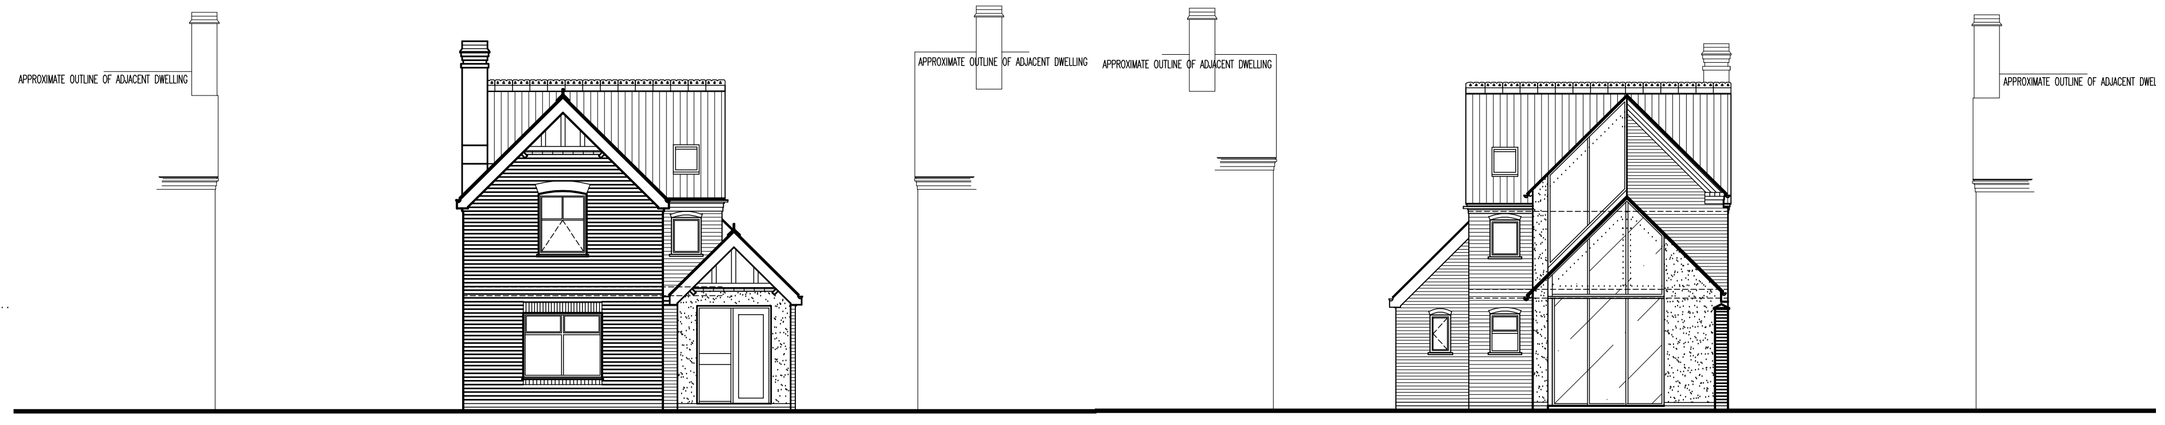

NORTH ELEVATION

SOUTH ELEVATION



WEST ELEVATION

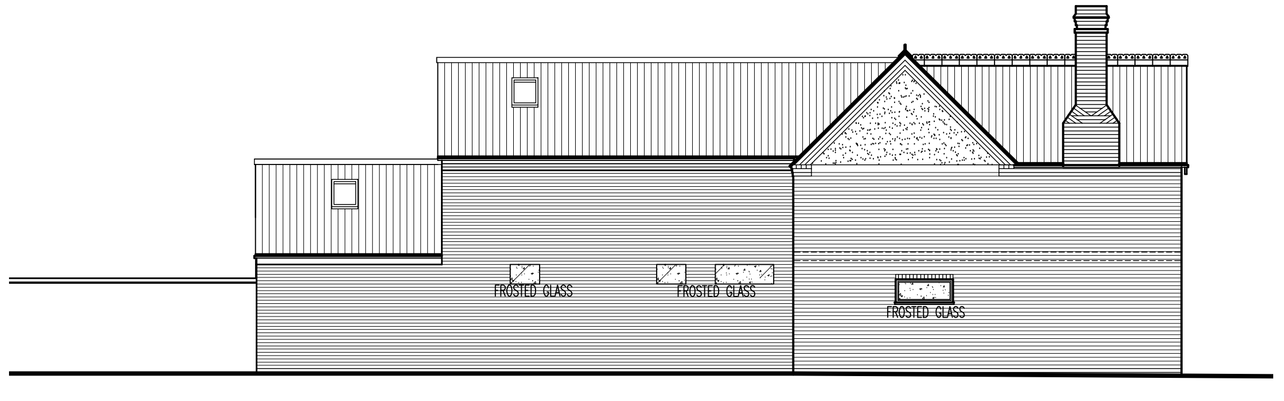

EAST ELEVATION

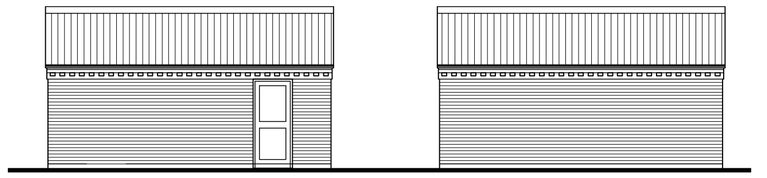

EAST ELEVATION

WEST ELEVATION

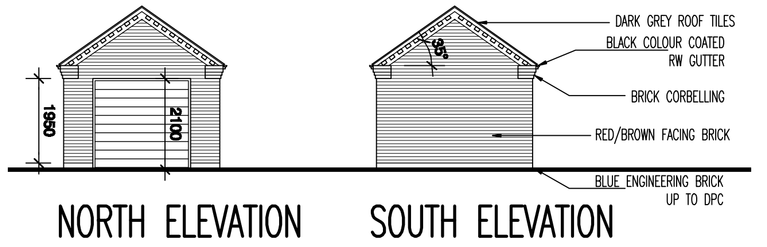

NORTH ELEVATION

SOUTH ELEVATION

GARAGE

THIS DRAWING IS COPYRIGHT
DIMENSIONS ARE NOT TO BE SCALED FROM THIS DRAWING
ELECTRONIC DATA IS NOT TO BE AMENDED/DELETED WITHOUT AXONBECKETT PERMISSION

REV	DATE	INIT	DESCRIPTION
A	21-12-07	NJA	UPDATED FOLLOWING CLIENT COMMENTS

DISCLAIMLER NOTES:
DRAWING SUBJECT TO FOLLOWING CONDITIONS:

SITE LEVEL SURVEY
CONFIRMATION OF LEGAL BOUNDARY & EASEMENTS
GROUND INVESTIGATION BY OTHERS
STATUTORY AUTHORITY SERVICES INVESTIGATION
PLANNING AUTHORITY COMMENTS/APPROVAL
HIGHWAY AUTHORITY COMMENTS/APPROVAL
CONSERVATION OFFICER COMMENTS/APPROVAL
FLOOD RISK ASSESMENT
PARTY WALL ACT 1996

AXONBECKETT
ARCHITECTS
MASTERPLANNERS
23a Mount Rd, Hinckley
Leicestershire, LE10 1AD
T: 01455 633556
F: 01455 233773
E: mail@axon-beckett.com
W: www.axon-beckett.com
RIBA Chartered Practice

CLIENT
Mr & Mrs Schaefer

PROJECT
Proposed Residential Extension
10 Hinckley Road
Stoke Golding

STATUS	DATE	
Sketch	17-12-07	
DRAWN	CHECKED	SCALE
nja	cb	1:100

DRAWING
Proposed Floor Plans

DRAWING No.	REVISION
07852-SK01	G