
NOTES:

1- ALL NEW EXTERNAL FINISHES WILL BE CARRIED OUT IN MATERIALS TO MATCH EXISTING FACING WORK, IN PARTICULAR THE FACING BRICKS AND ROOFING TILES IN TERMS OF SIZE, COLOUR AND TEXTURE.

2-ALL CALCULATION, GENERAL NOTES, BUILDING SPECIFICATIONS, DETAILS AND SECTION WILL BE SUBMITTED AT BUILDING REGULATIONS STAGE.

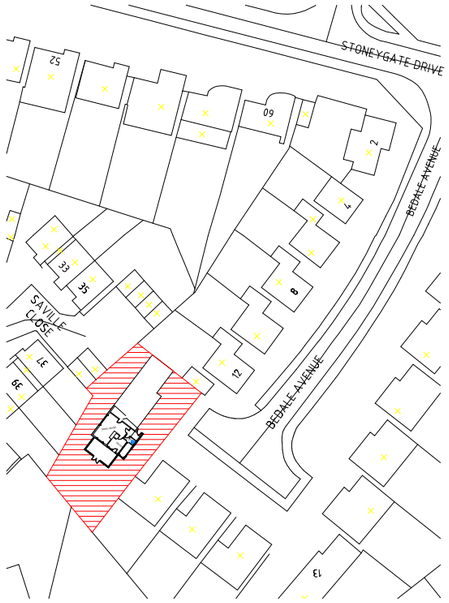



© Crown Copyright 2007. All rights reserved.
Licence number 100020449


**BLOCK PLAN:**
**SACLE 1:1250**
**14 BEDALE AVENUE,**
**HINCKLEY, LE10 1ST**




PROPOSED SIDE ELEVATION

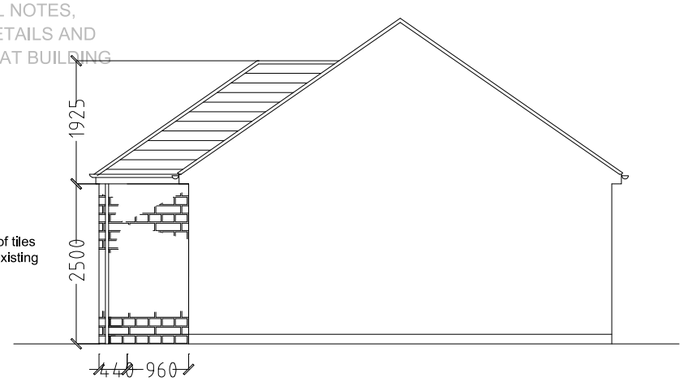


PROPOSED SIDE ELEVATION

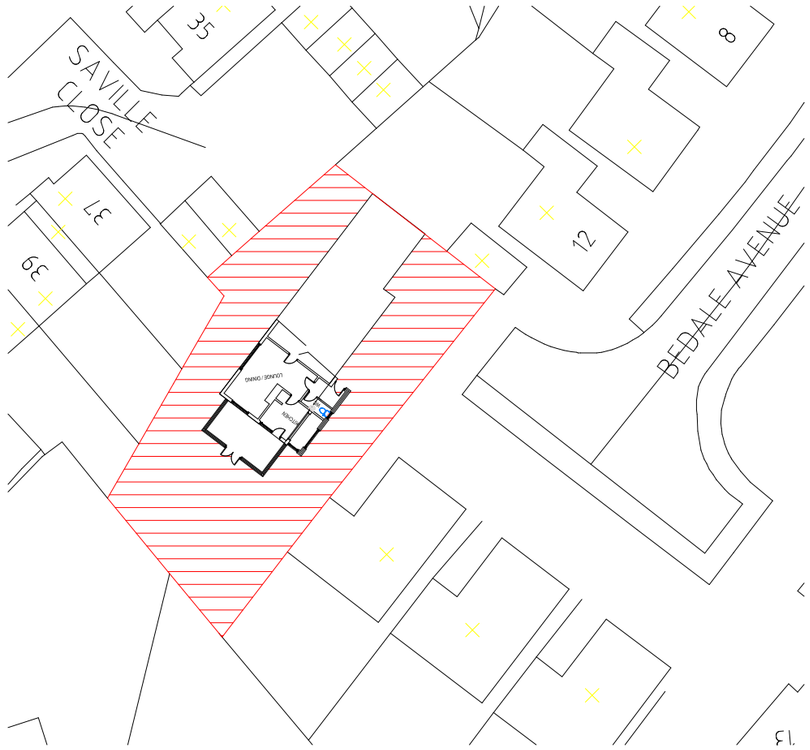



© Crown Copyright 2007. All rights reserved.
Licence number 100020449

**SITE LAYOUT:**
**SACLE 1:500**
**14 BEDALE AVENUE,**
**HINCKLEY, LE10 1ST**



EXISTING SIDE ELEVATION

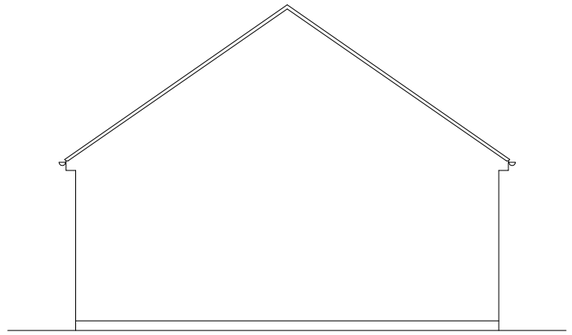

EXISTING SIDE ELEVATION

| | | | |
|---|---|---|---|
| **K.M.C**<br>*Specialist in:*<br>*Extensions,*<br>*Alterations,*<br>*Loft Conversion* | **PROJECT:**<br>**14 BEDALE AVENUE,**<br>**HINCKLEY, LE10 1ST** | | |
| | **DRG TITLE:**<br>**SINGLE STOREY FRONT EXTENSION AND ALTERATIONS.** | | |
| **CONSULTANCY SERVICES** | **DRG No: KMC 4029-2** | | **REV** |
| **Tel: 0116 2917375**<br>**0788 6232199** | **SIZE**<br>**A3** | **DRAWN:**<br>**K.MORAD** | **SCALE 1:100**<br>**DATE 02.03.08** |